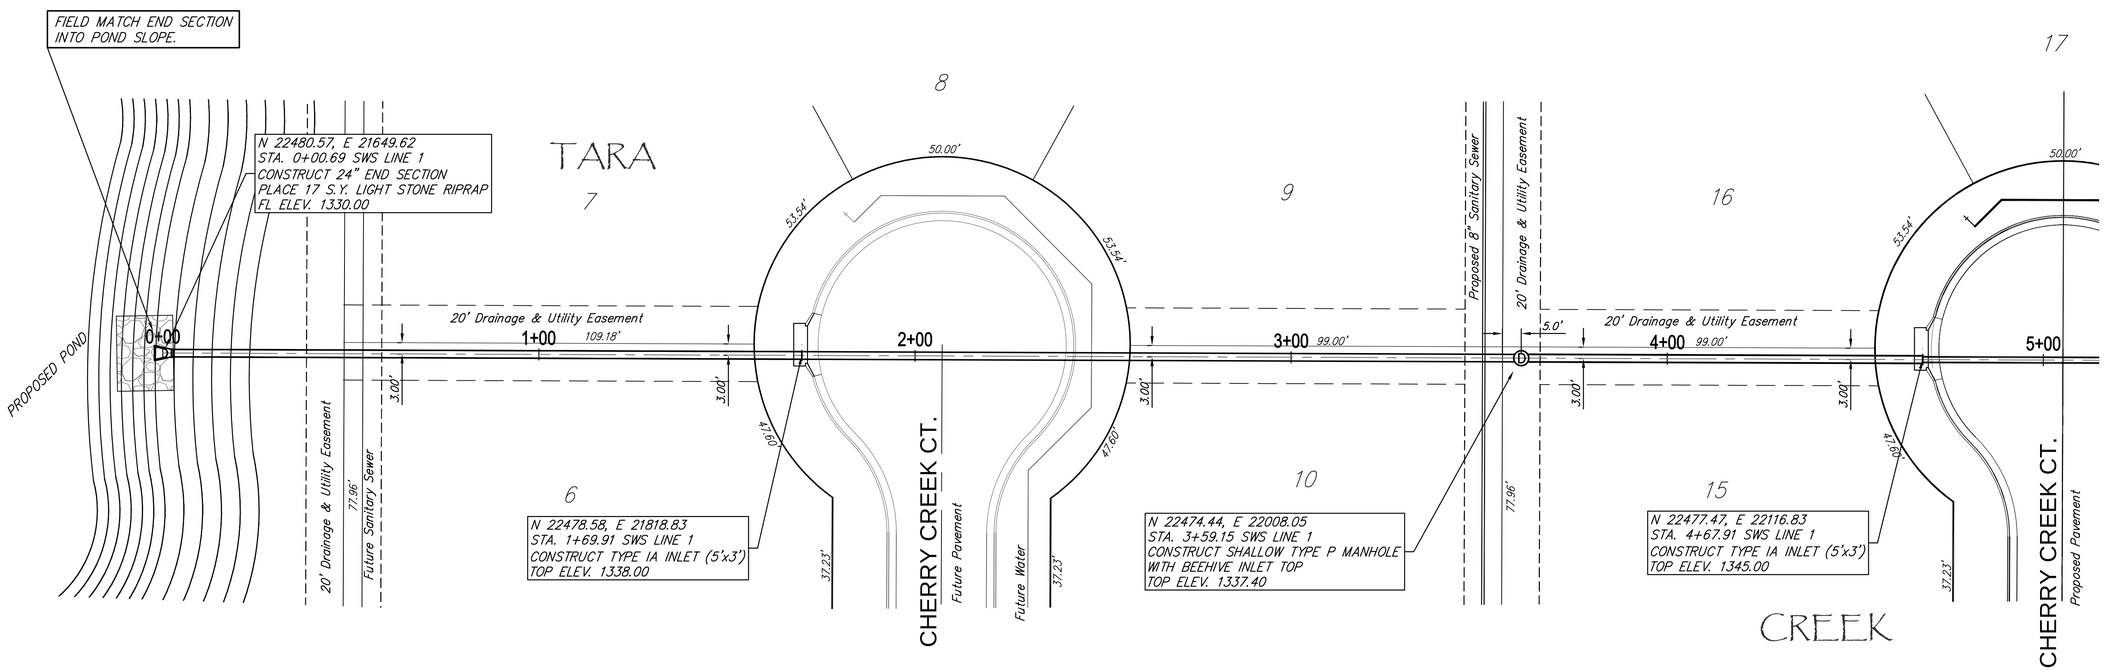

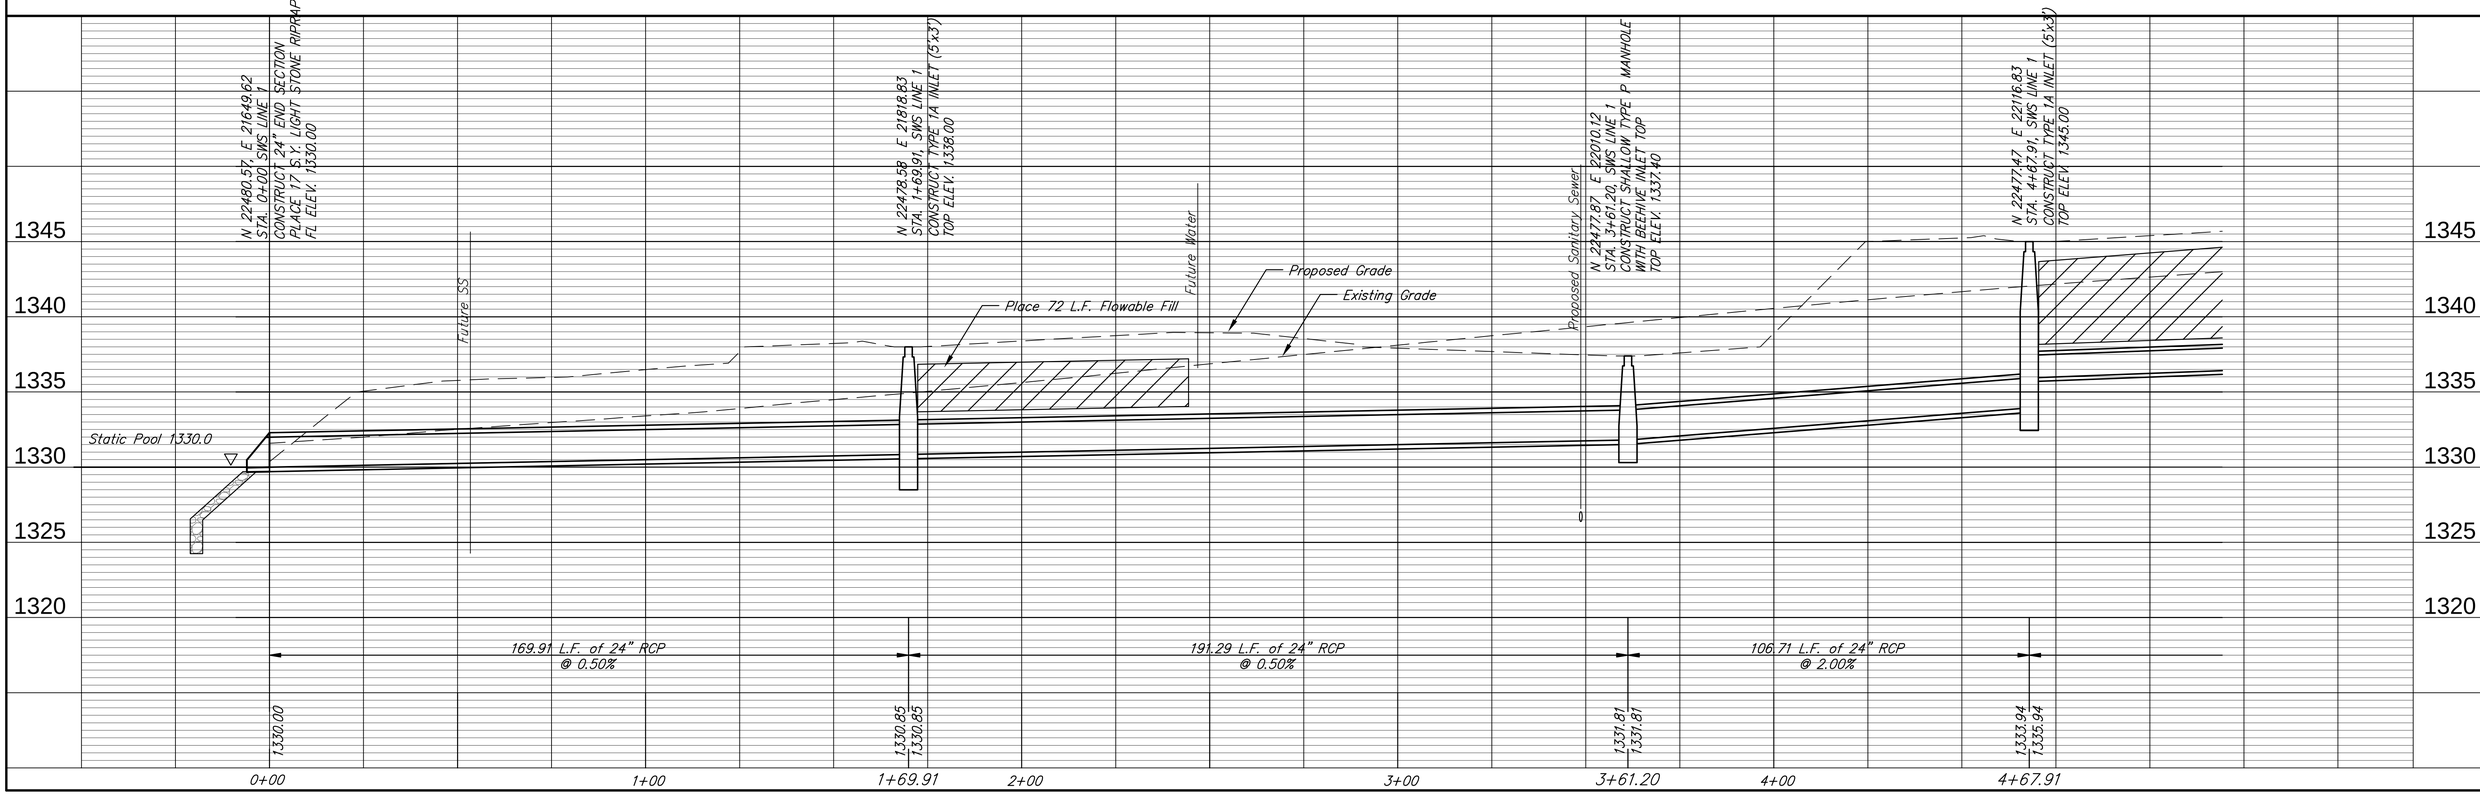

Ruggles & Bohm, P.A.
Engineering, Surveying, Land Planning
834 North Main, Suite 100
Wichita, Kansas 67203
(316) 264-8321
(316) 264-8321 fax
E-mail: info@rbkansas.com
www.rbkansas.com

DESIGN	CMB
DRAWN	RA
REVISED	
UTILITY	
DATE	Sept. 26, 2007
REVIEW	
PROJECT NUMBER	.
DRAWING FILE	SWS Line 1

TARA CREEK ADDITION
SWS LINE 1
WICHITA KANSAS

RB JOB 3032E

SHEET 7 OF 16