BENCHMARKS:

135th St. W. & Pawnee–
City of Wichita Benchmark
Disc on SW Corner of
Concrete Base of High Line
Pole.
Elev. = 1359.65 NGVD29

119th St. W. & Pawnee–
City of Wichita Benchmark
Disc 0.5 miles S of Kellogg.
42.2' E of centerline & 6.4"
S of Power Pole.
Elev. = 1332.09 MSL

Scale: 1" = 40' Horizontal
1" = 5' Vertical
• = Iron

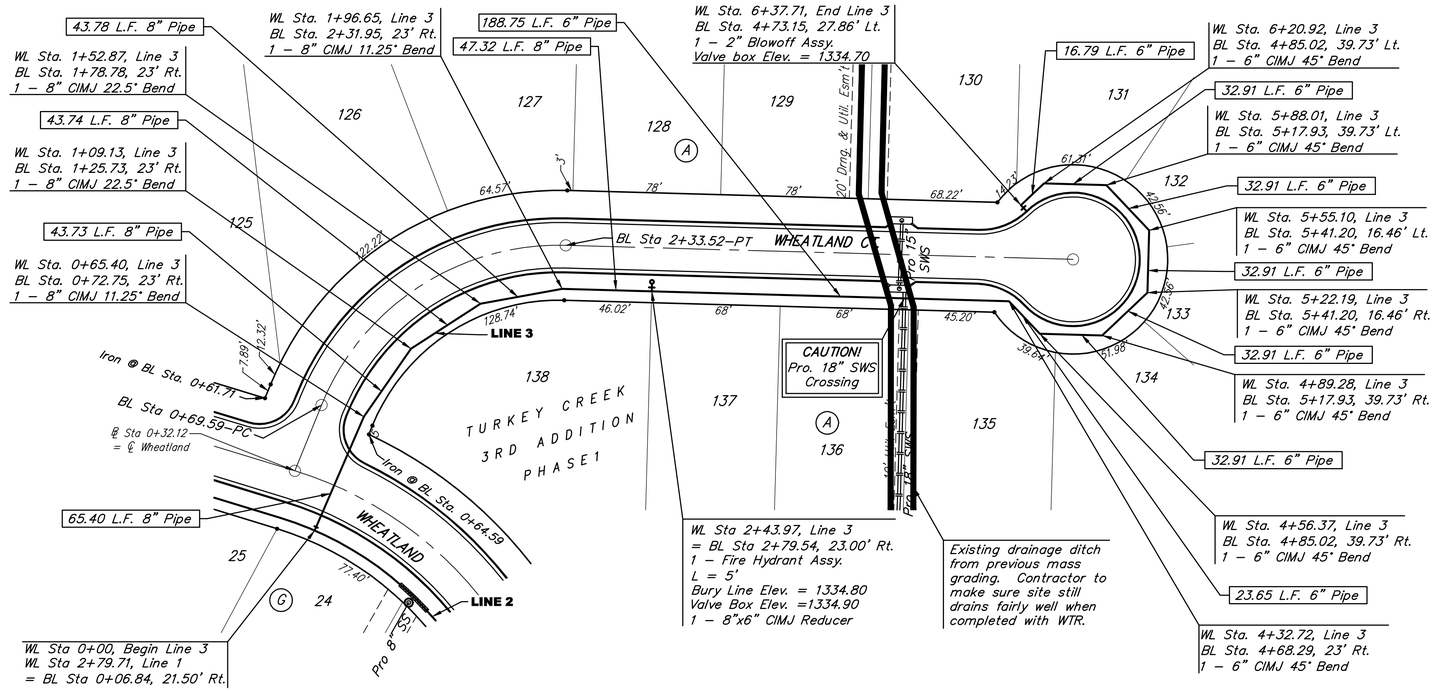

**All grades are to top of Pipe
unless Noted otherwise**

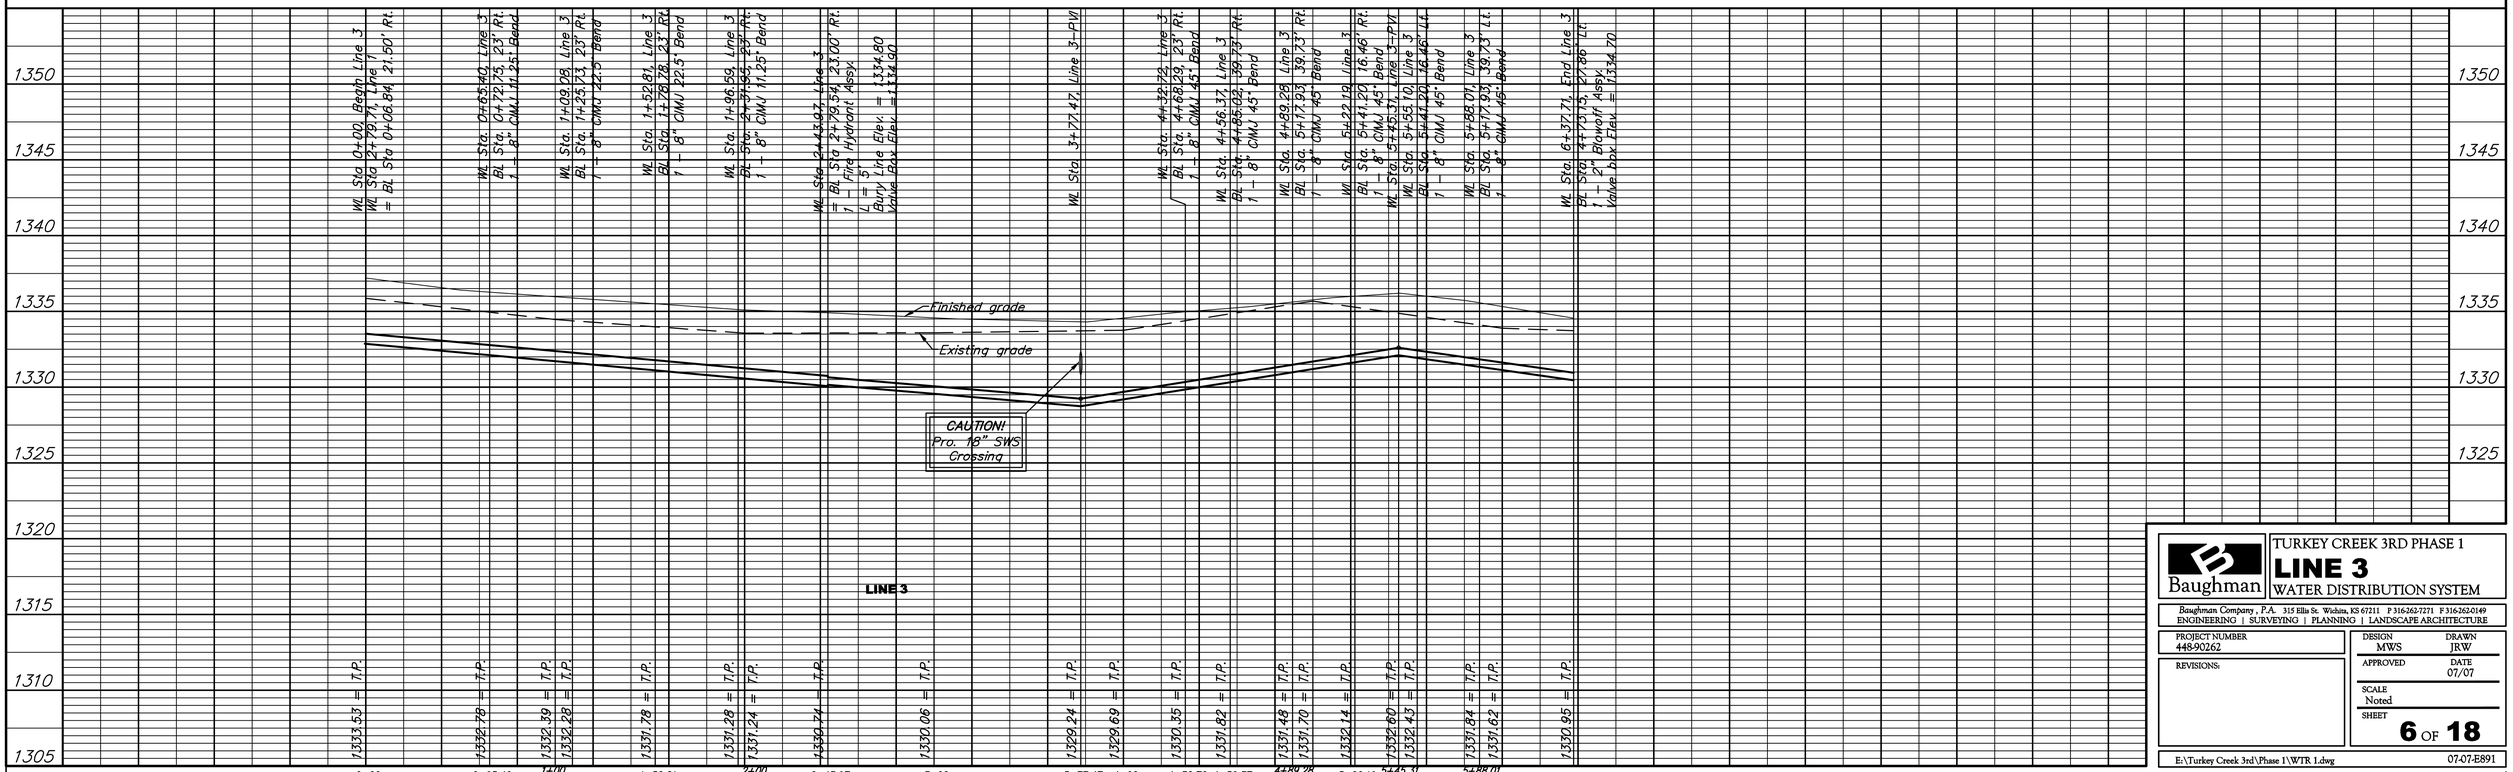

Baughman

TURKEY CREEK 3RD PHASE 1

LINE 3

WATER DISTRIBUTION SYSTEM

Baughman Company, P.A. 315 Ellis St. Wichita, KS 67211 P 316-262-7271 F 316-262-0149
ENGINEERING | SURVEYING | PLANNING | LANDSCAPE ARCHITECTURE

PROJECT NUMBER 448-90262	DESIGN MWS	DRAWN JRW
REVISIONS:	APPROVED	DATE 07/07
	SCALE Noted	
	SHEET 6 OF 18	

E:\Turkey Creek 3rd\Phase 1\WTR 1.dwg 07-07-E891