BENCHMARKS:

BM #6 – RR Spike in West face of HLP, East side of Hydraulic, South of Georgia Ave. (W) Sta. 147+70, 43' Rt. Elev. 84.51 (City Datum)

0 10 20

SCALE: 1" = 20'

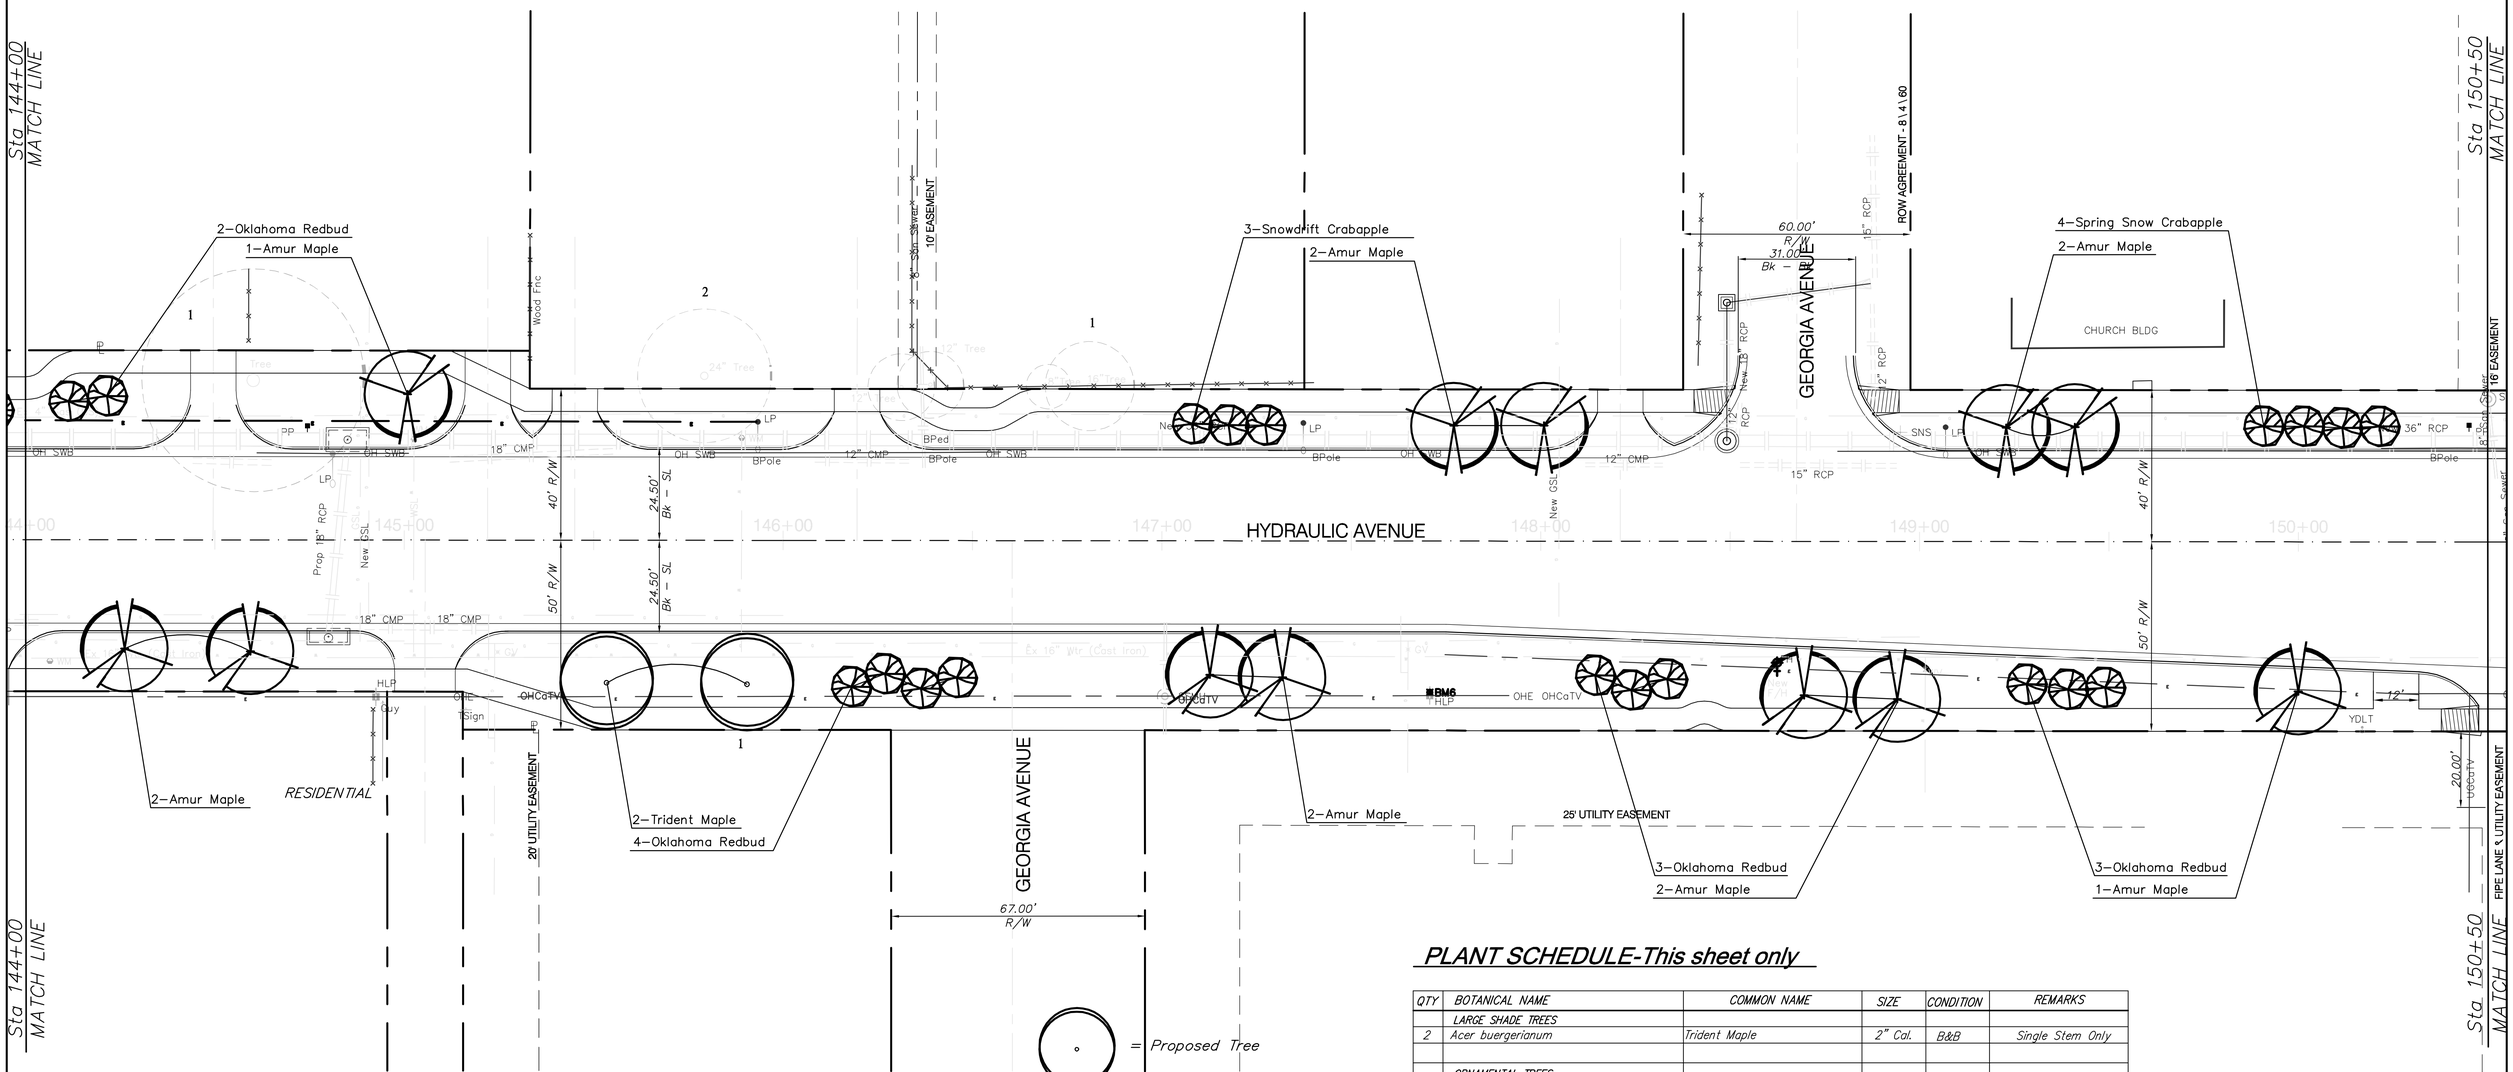

= Proposed Tree

= Removed Tree

PLANT SCHEDULE-This sheet only

QTY	BOTANICAL NAME	COMMON NAME	SIZE	CONDITION	REMARKS
	LARGE SHADE TREES				
2	Acer buergerianum	Trident Maple	2" Cal.	B&B	Single Stem Only
	ORNAMENTAL TREES				
12	Acer ginnala	Amur Flame Maple	2" Cal.	B&B	Single Stem Only
12	Cercis reniformis 'Oklahoma'	Oklahoma Redbud	2" Cal.	B&B	Single Stem Only
3	Malus 'Snowdrift'	Snowdrift Crabapple	2" Cal.	B&B	Single Stem Only
4	Malus 'Spring Snow'	Spring Snow Crabapple	2" Cal.	B&B	Single Stem Only

PROJECT NUMBER	SHEET NAME	ENGINEERING DIRECTORY
472-84118a	Phase1 LS	E:\Hydraulic LS\

DESIGN	DRAWN	APPROVED	DATE	SCALE	BAUGHMAN NO
BDT	BDT	BDT/PJM	Mar 07	1"=20'	99-09-E453

CAPITAL IM[ROVEMENT PROJECT

LANDSCAPE PLAN - SEGMENT 1

47th STREET SOUTH to MacARTHUR ROAD

BAUGHMAN COMPANY, P.A.
ENGINEERING, SURVEYING, & PLANNING
316-262-7271 * 315 ELLIS * WICHITA, KANSAS 67211