
3RD STREET DRAINAGE
DEMOLITION PLANS
PROJ. NO. 468-82520

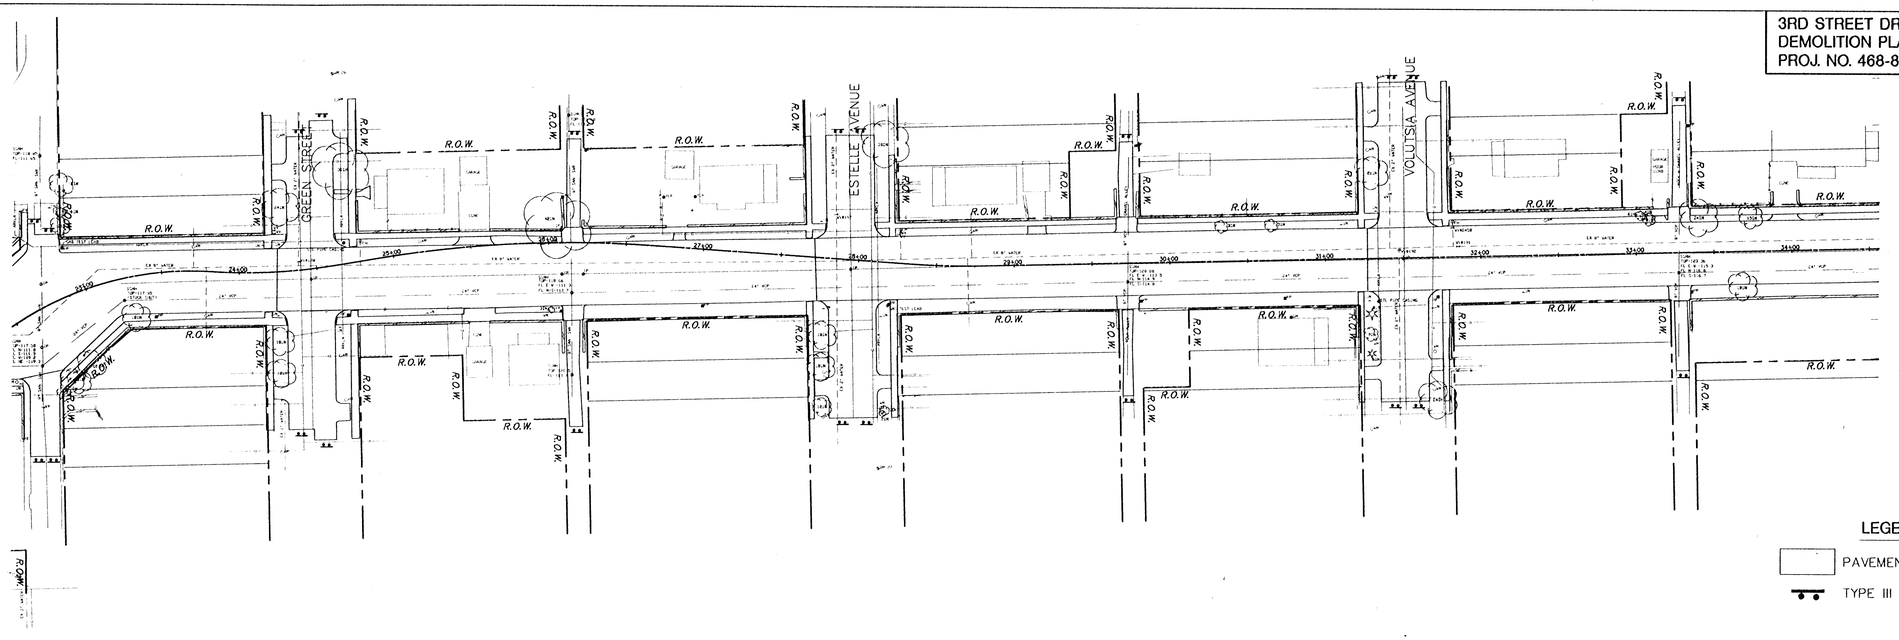


N

SCALE 1"=40'

LEGEND

PAVEMENT REMOVAL

TYPE III BARRICADE

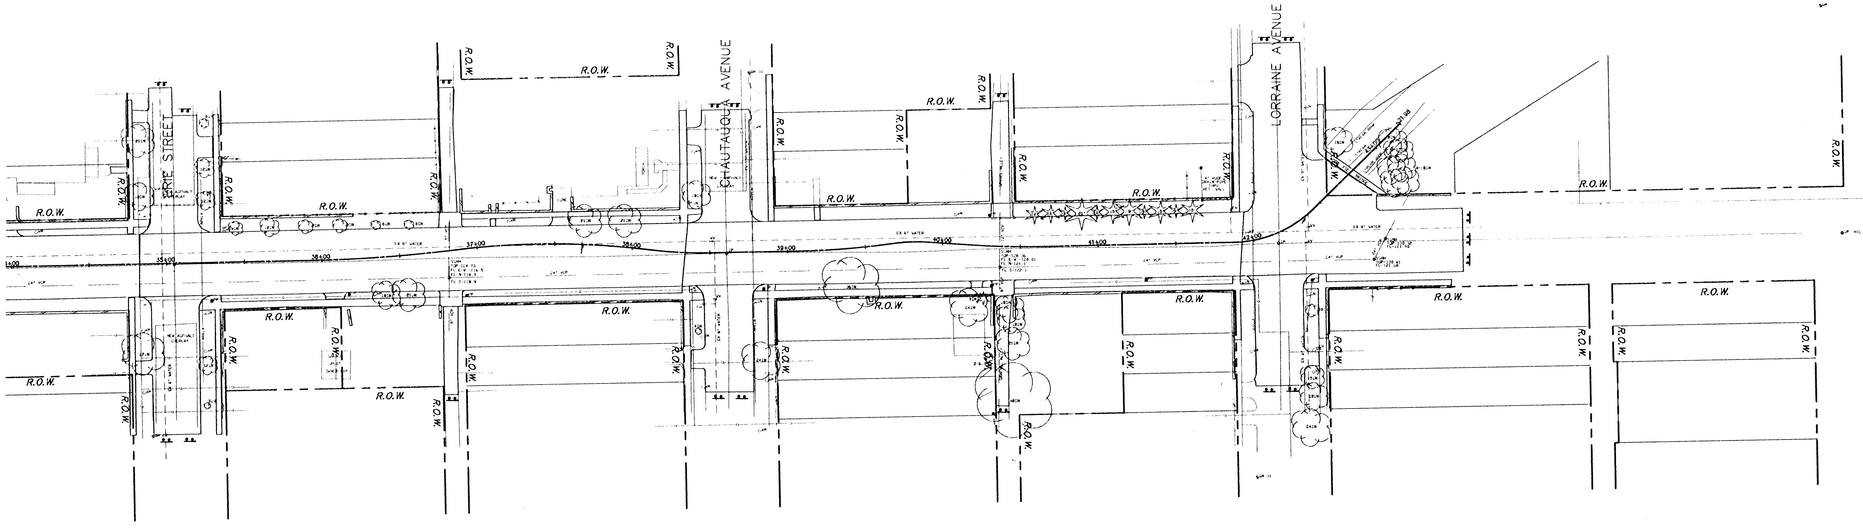

N

SCALE 1"=40'

© CIVILMASTER SOFTWARE Fri Jan 21 10:14:31 1994