
3RD STREET DRAINAGE
SANITARY SEWER PLANS
PROJ. NO. 468-82520

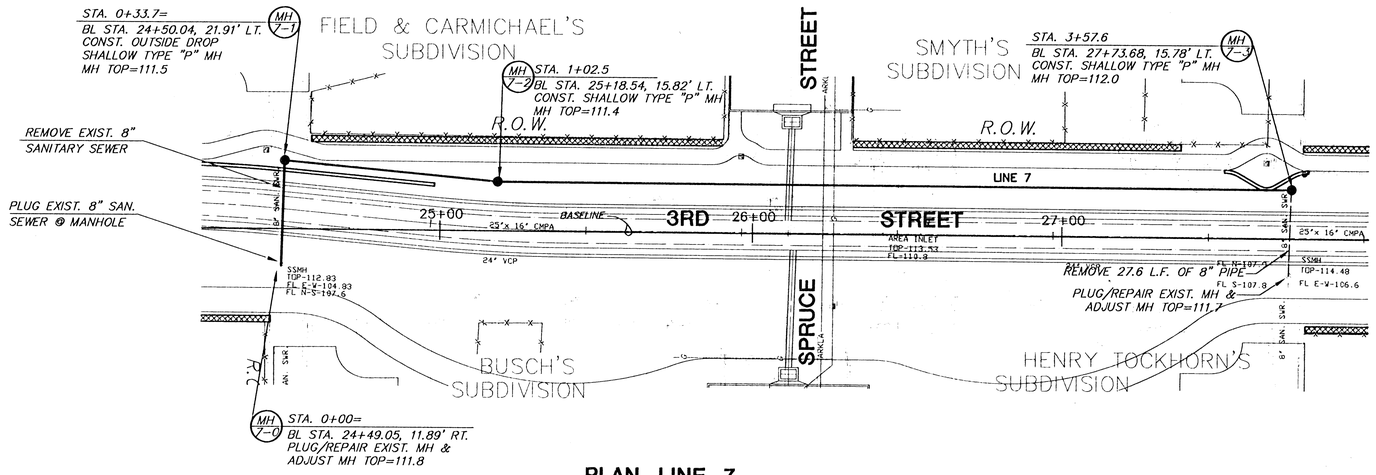


PLAN LINE 7

SCALE: 1"=20'

PROFILE LINE 7

SCALE: HORIZ. 1"=20'
SCALE: VERT. 1"=5'

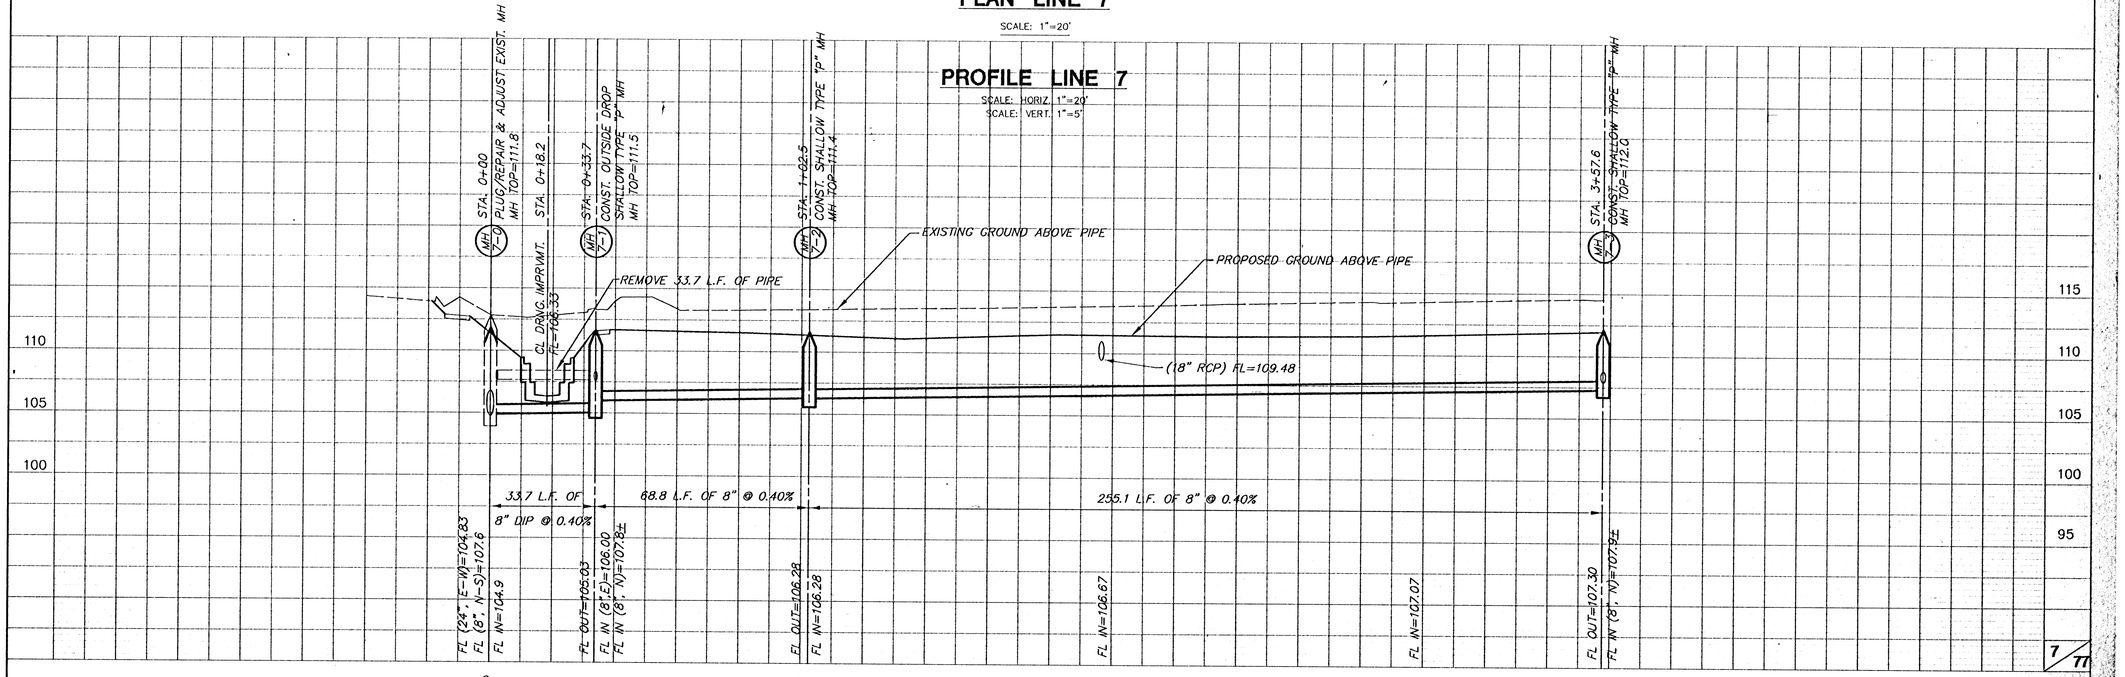

7/11

94014_B3