



3RD STREET DRAINAGE
STORM SEWER PLANS
PROJ. NO. 468-82520

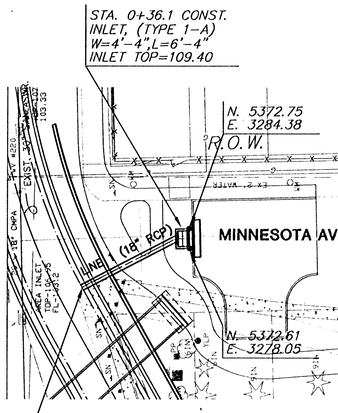

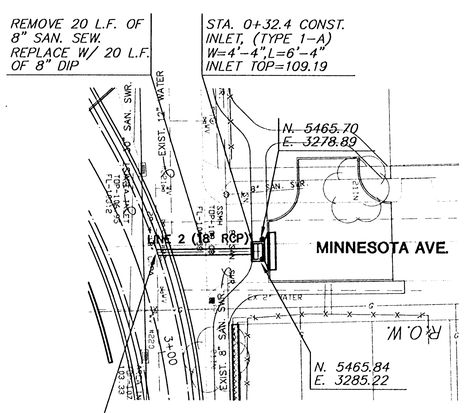


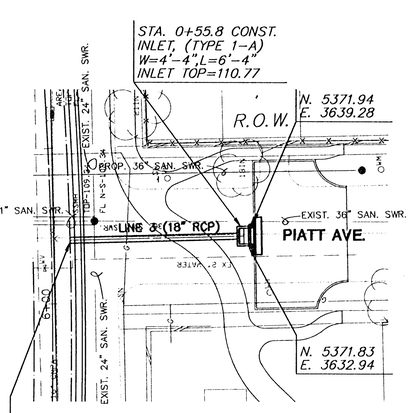

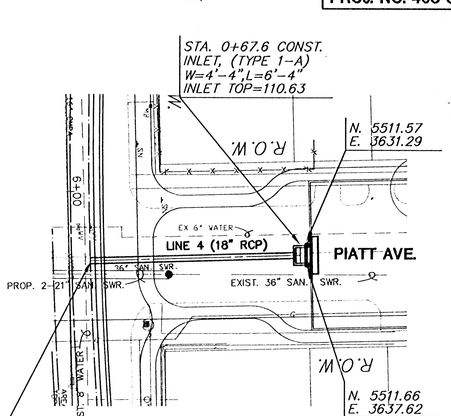

PLAN LINE 1,2,3 and 4

SCALE: 1"=20'

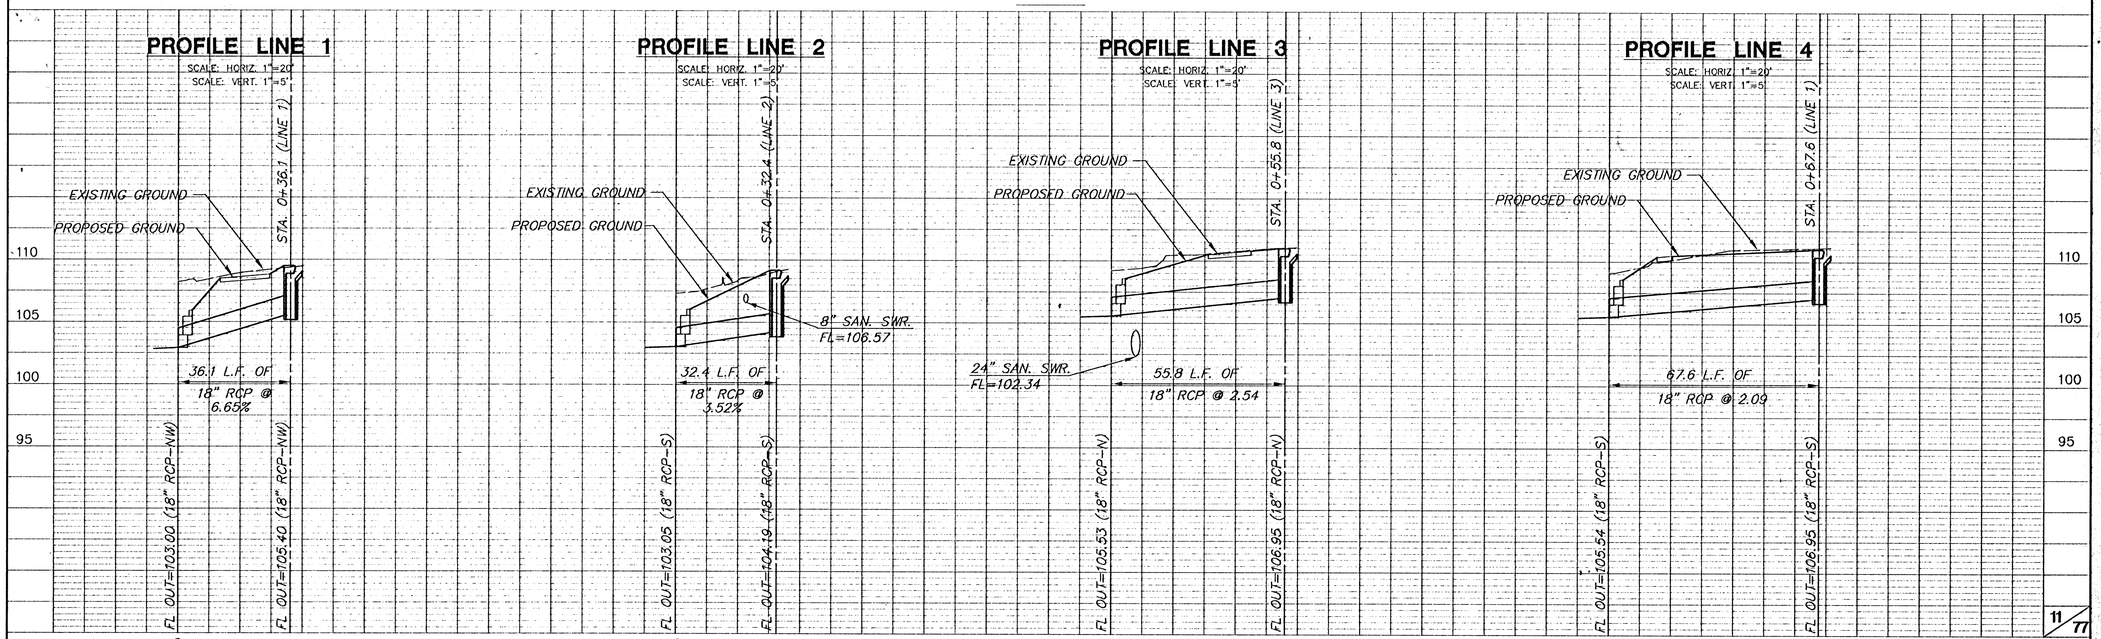

9331_D1A