


3RD STREET DRAINAGE
STORM SEWER PLANS
PROJ. NO. 468-82520

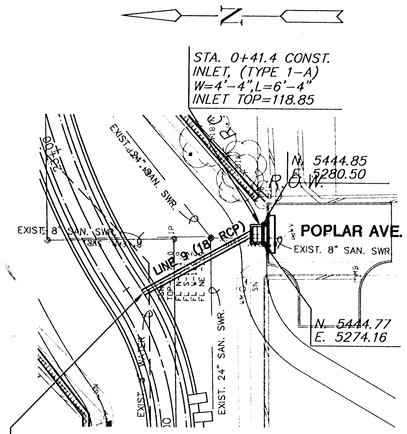


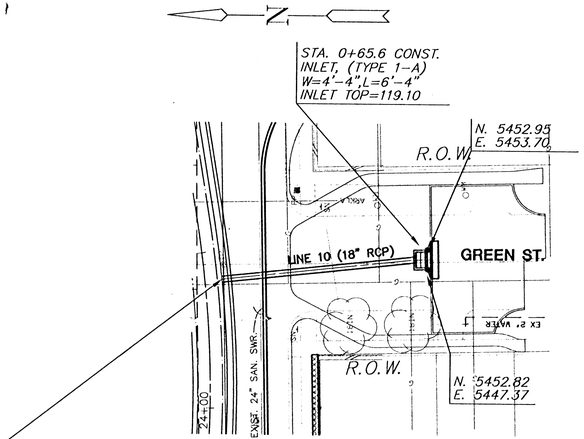

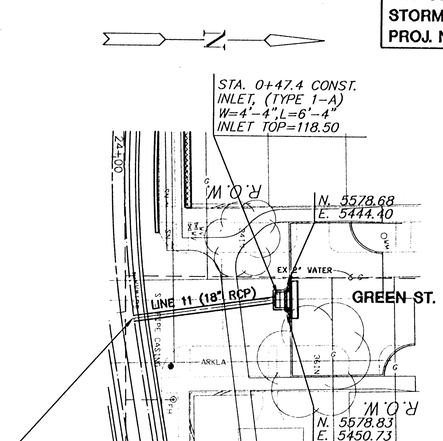

PLAN LINE 9,10 and 11

SCALE: 1"=20'

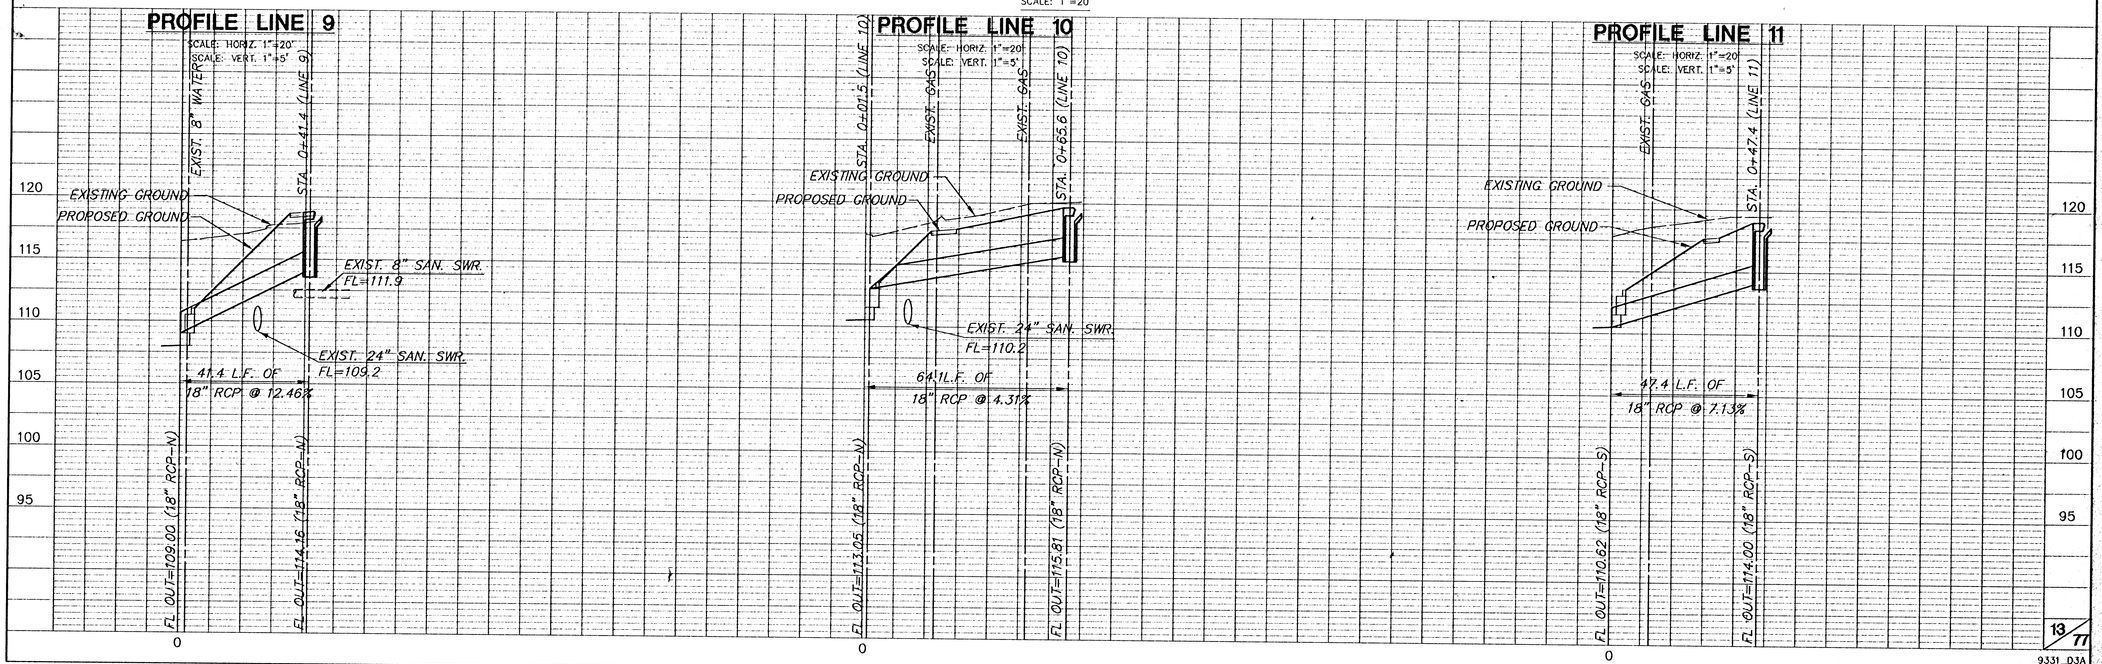

9331_D3A