
AREA K – 3RD. STREET
PLAN & PROFILE CHANNEL
PROJ. NO. 468-82520


NOTE
-CONSTRUCTION OF SANITARY SEWER SEE SHEET 4-10
-CONSTRUCTION OF STORM WATER SEWER SEE SHEET 11-15
-CONSTRUCTION OF PAVED CUL-DE-SACS SEE SHEET 24-33
-CONSTRUCTION EMERGENCY ACCESS LANE SEE SHEET 54B
-CONSTRUCTION OF SIDEWALK/PATHWAY SEE SHEET 34-40
-CONSTRUCTION OF PEDESTRIAN BRIDGE SEE SHEET 41-42
-INSTALLATION OF LANDSCAPE SEE SHEET 43-49

SCALE: 1" = 20' HORIZ.
1" = 5' VERT.

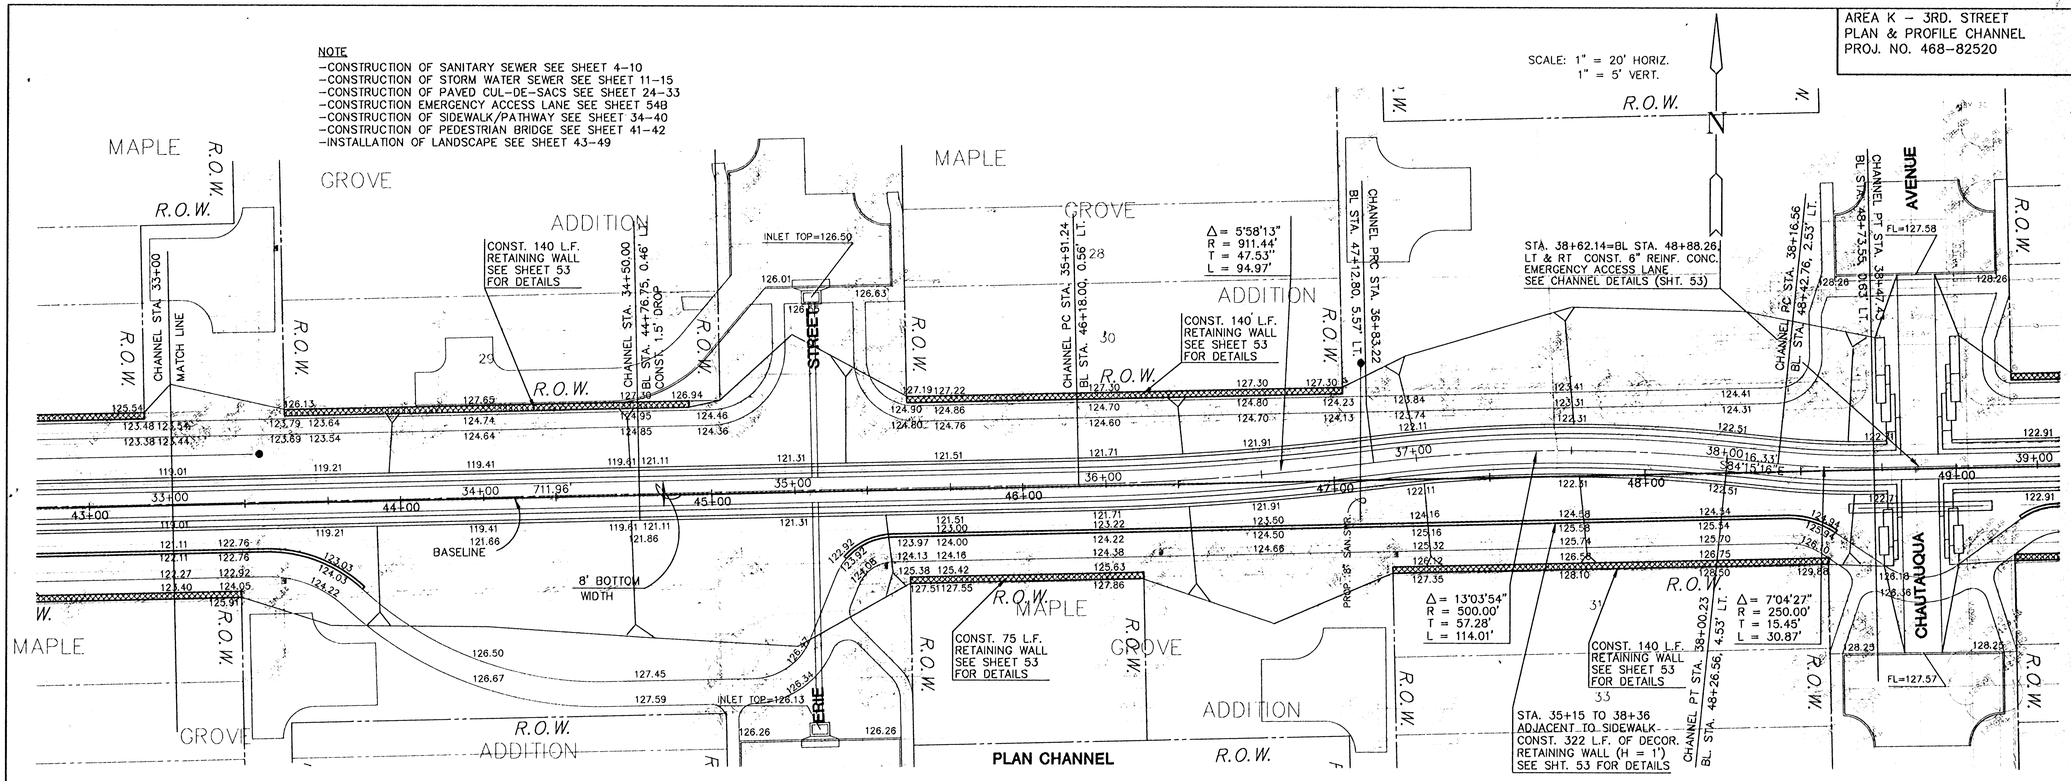


PLAN CHANNEL

PROFILE CHANNEL

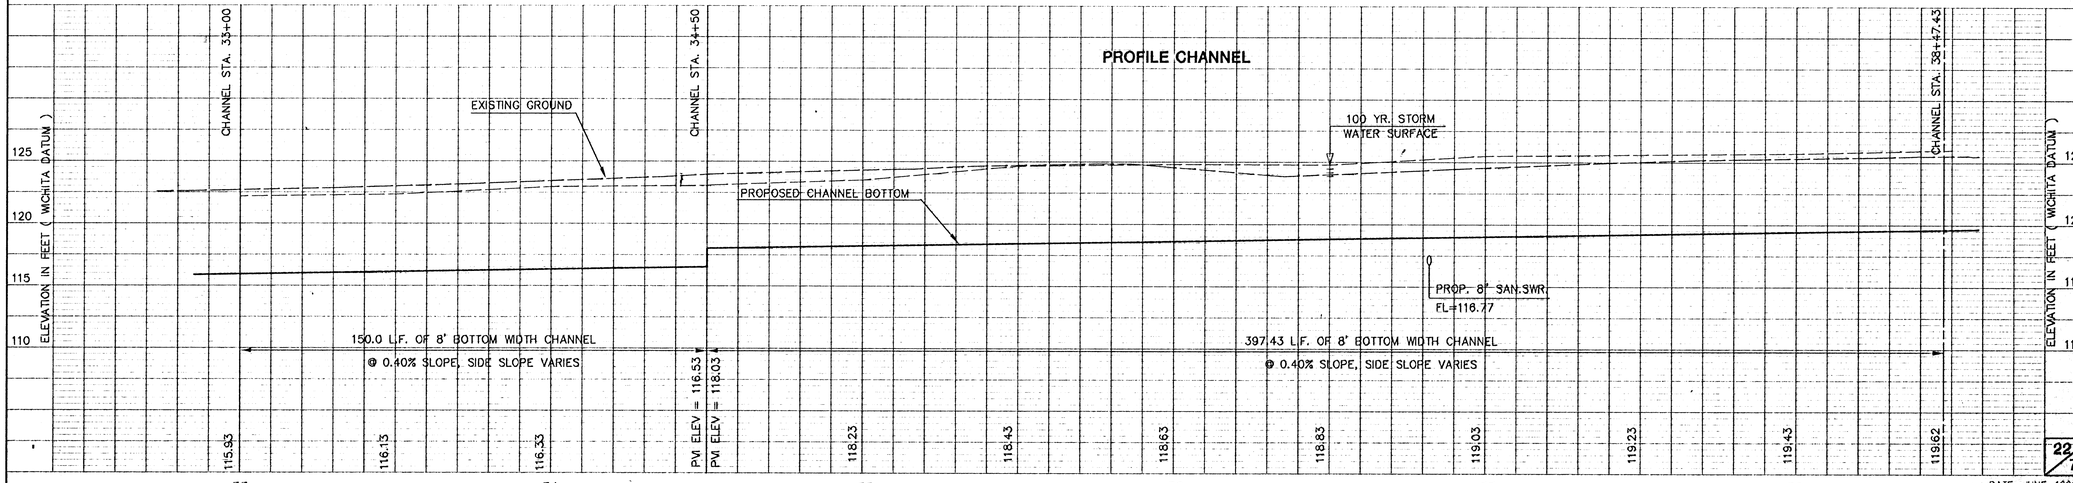


22/77

DATE: JUNE, 1998
FILE: 93031_07