AREA K – 3RD. STREET
PLAN & PROFILE CHANNEL
PROJ. NO. 468-82520

NOTE
- CONSTRUCTION OF SANITARY SEWER SEE SHEET 4-10
- CONSTRUCTION OF STORM WATER SEWER SEE SHEET 11-15
- CONSTRUCTION OF PAVED CUL-DE-SACS SEE SHEET 24-33
- CONSTRUCTION EMERGENCY ACCESS LANE SEE SHEET 54B
- CONSTRUCTION OF SIDEWALK/PATHWAY SEE SHEET 34-40
- CONSTRUCTION OF PEDESTRIAN BRIDGE SEE SHEET 41-42
- INSTALLATION OF LANDSCAPE SEE SHEET 43-49

SCALE: 1" = 20' HORIZ.
1" = 5' VERT.

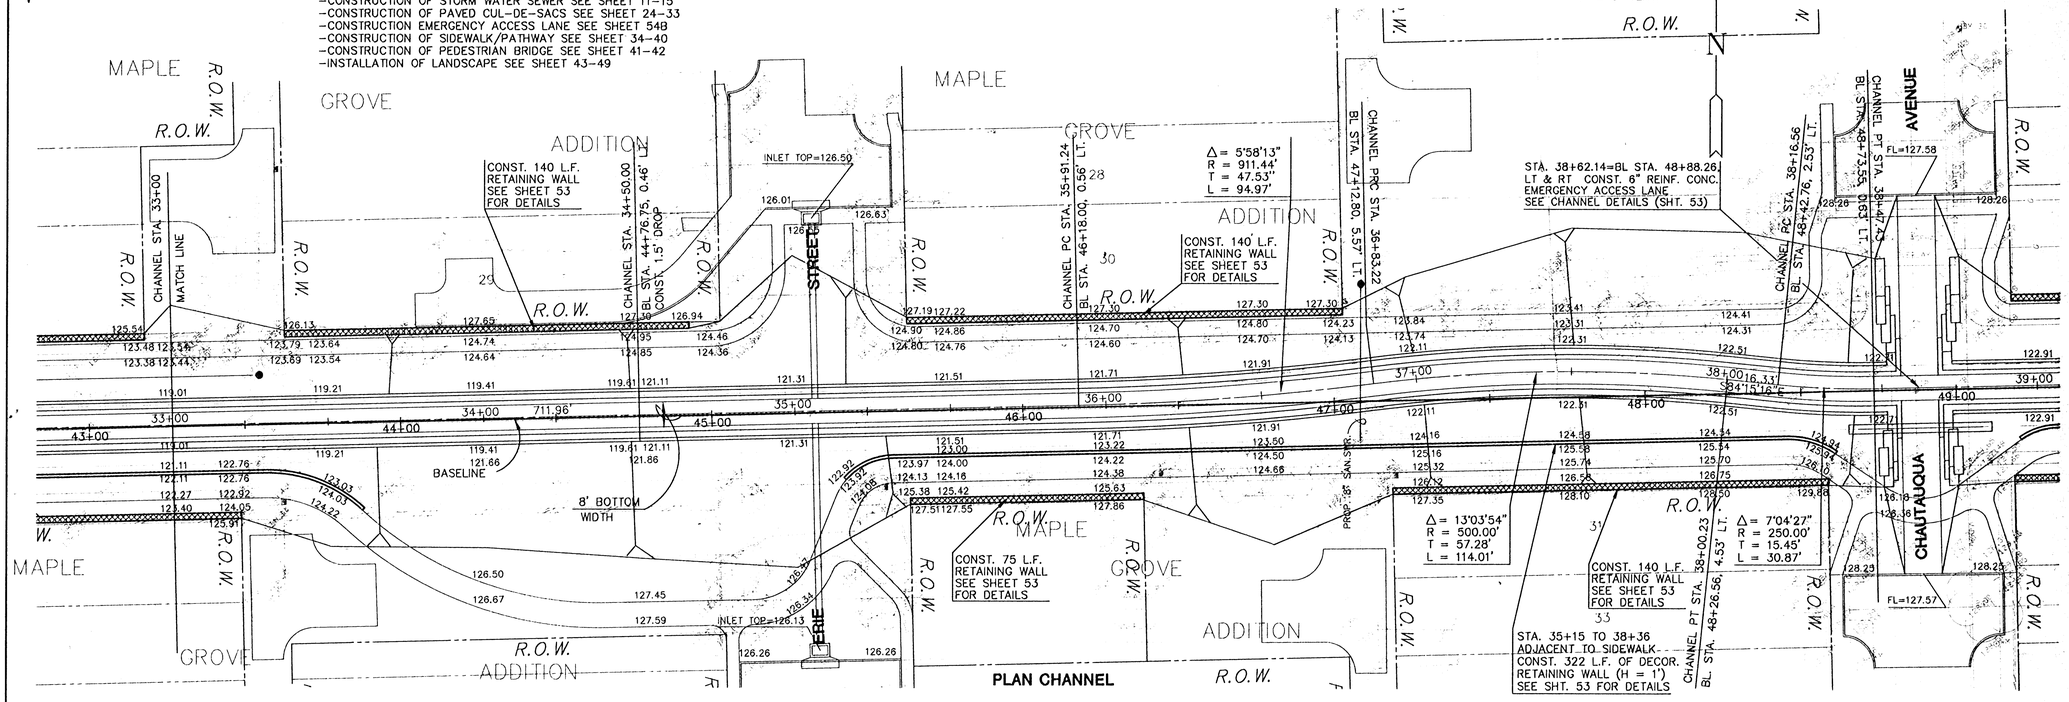

PLAN CHANNEL

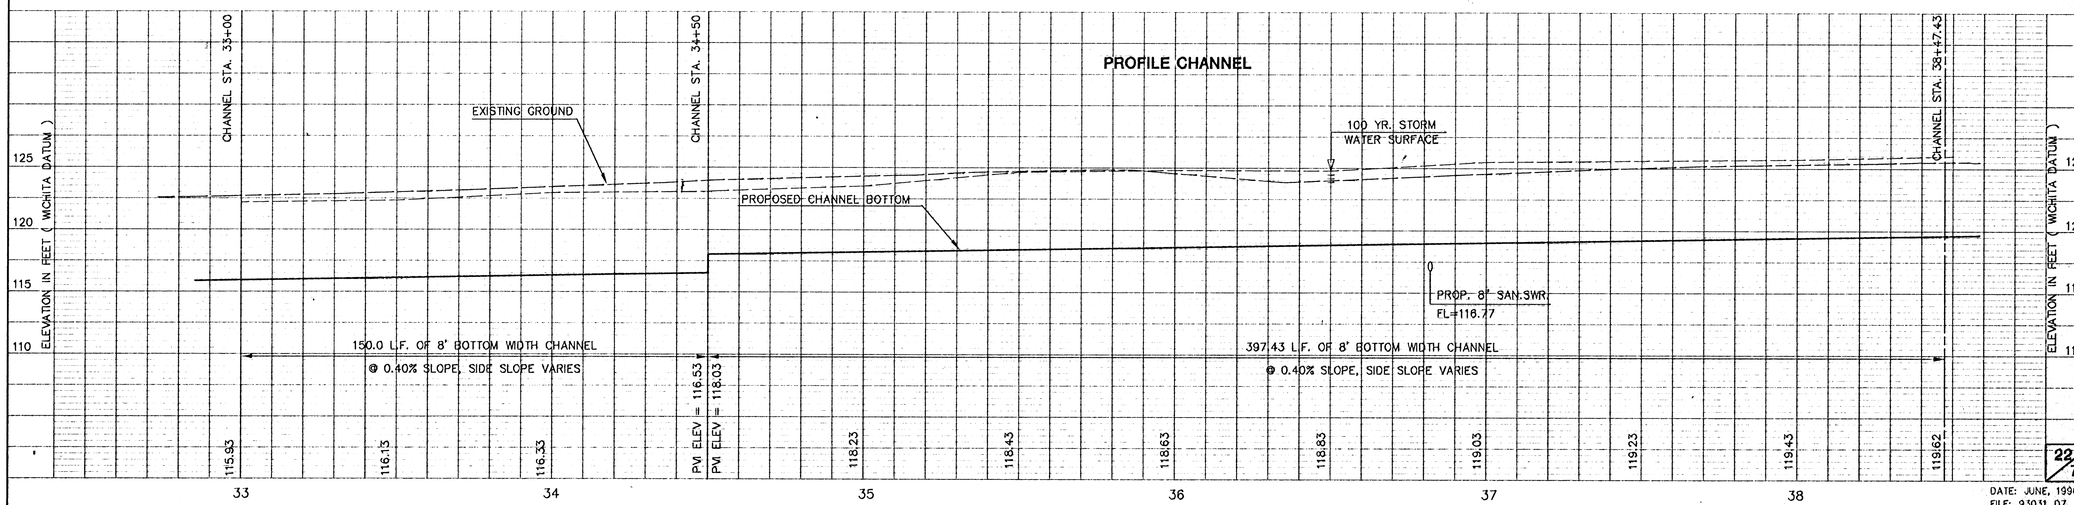

22/77

DATE: JUNE, 1998
FILE: 93031_07