
VOLUTSIA AVE.

ERIE ST.

CHAUTAUQUA AVE.

LORRAINE AVE.

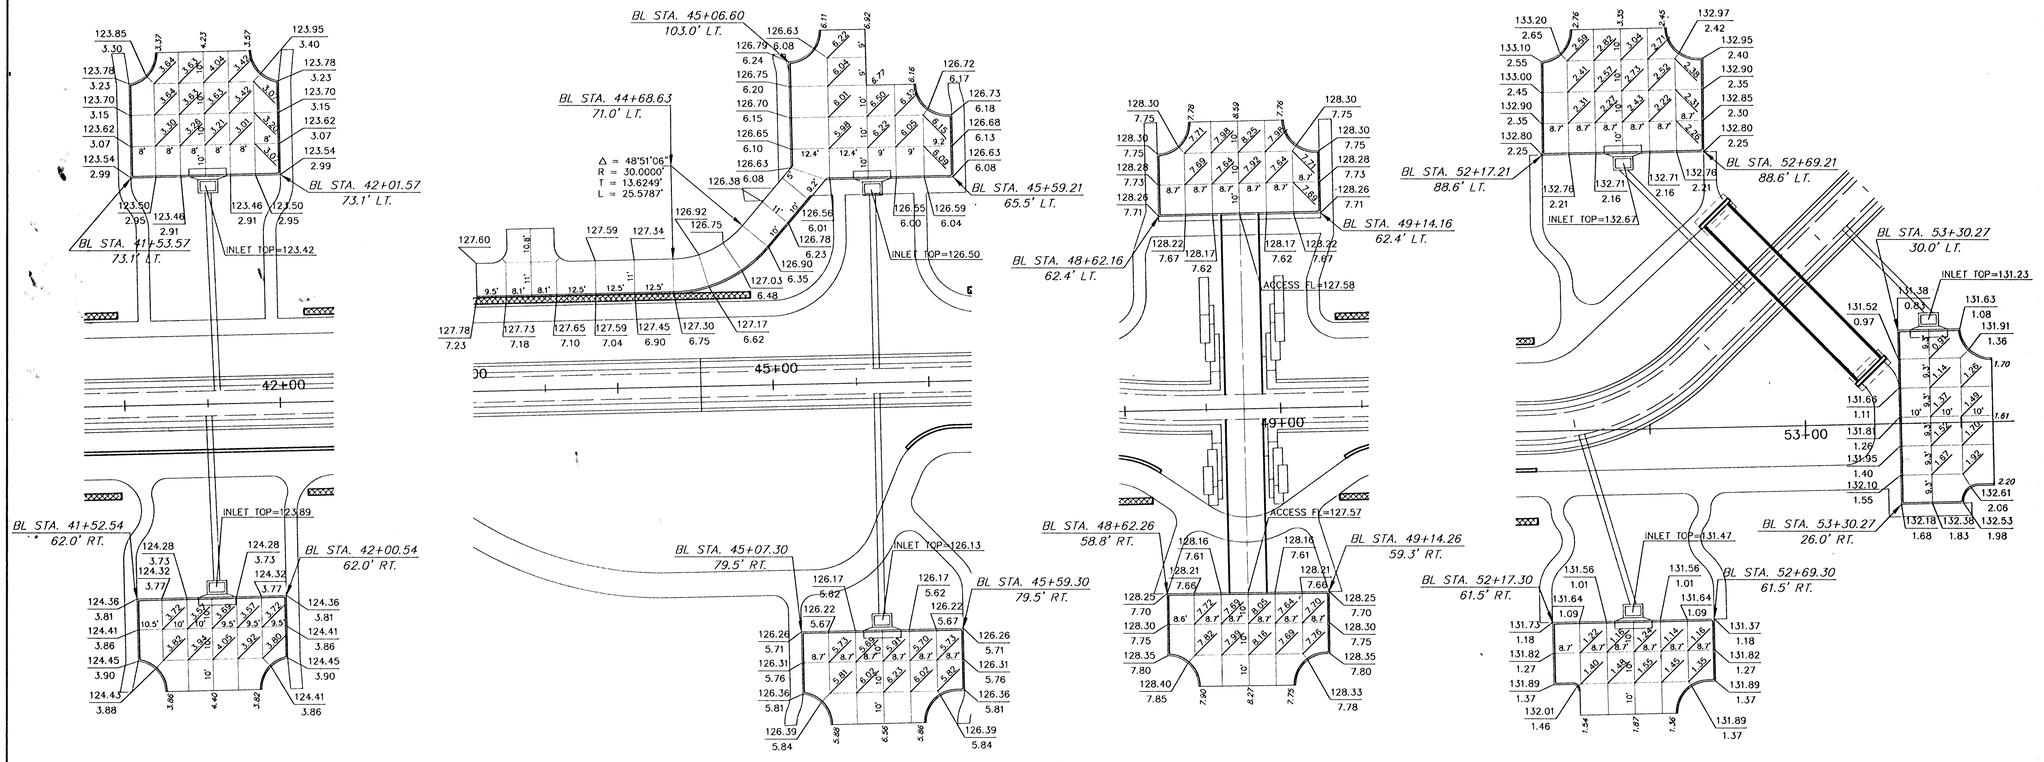

N

SCALE: 1"=20'

20 10 0 20

MID-KANSAS ENGINEERING
CONSULTANTS, INC.
411 N. WEBB ROAD
WICHITA, KS. 67206
316-684-9600

3RD STREET DRAINAGE
PROJECT NAME

PAVING JOINT PATTERN & CONTROL
SHEET TITLE

DSS	KKL	KHB
DESIGN BY:	DRAWN BY:	CHECKED BY:
JUNE, 1996	93031_E10	33 / 77
DATE	JOB NO.:	SHEET/OF