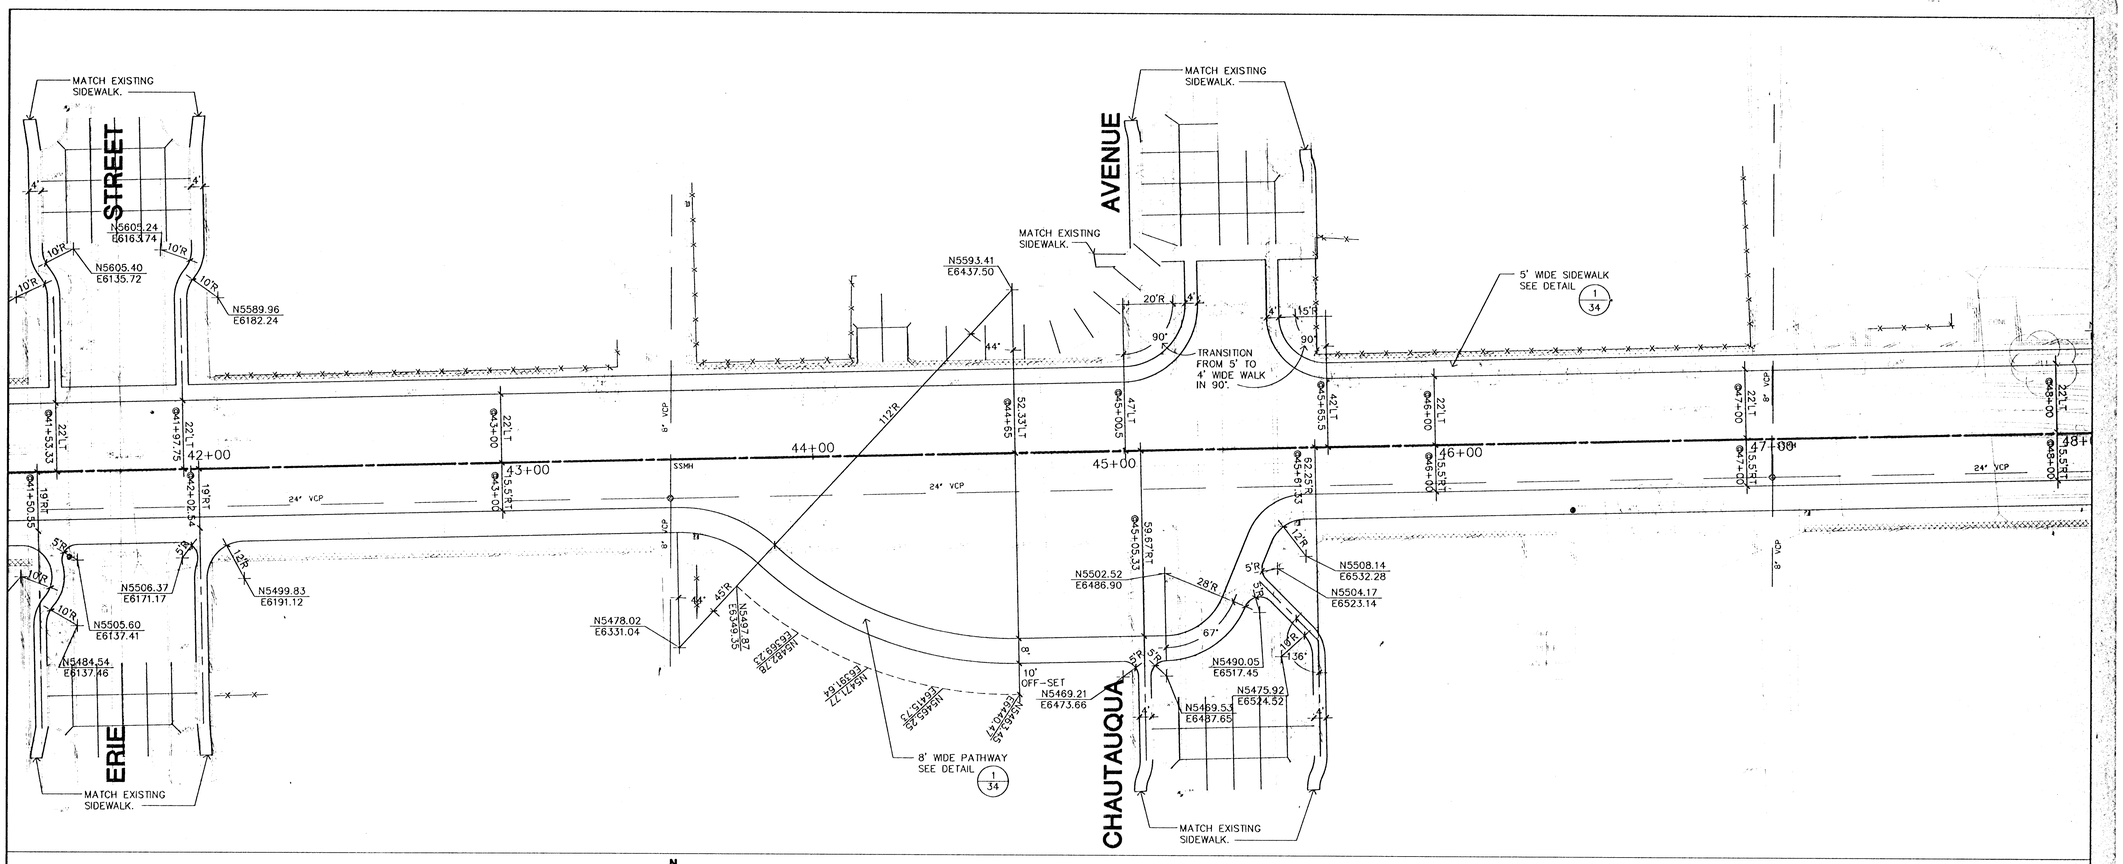


A **STATION 41+00.00 TO STATION 48+00.00**

0' 10' 20' 1"=20'-0"

N

NOTE

- CONSTRUCTION OF SANITARY SEWER SEE SHEET 4-10
- CONSTRUCTION OF STORM WATER SEWER SEE SHEET 11-15
- CONSTRUCTION OF PAVED CHANNEL SEE SHEET 16-23
- CONSTRUCTION OF PAVED CUL-DE-SACS SEE SHEET 24-33
- CONSTRUCTION OF PEDESTRIAN BRIDGE SEE SHEET 41-42
- INSTALLATION OF LANDSCAPE SEE SHEET 43-49

GossenLivingston

Architecture
1575 McKinley
Abilene, KS 67410
Tel (785) 263-1387
Fax (785) 263-3446

MID-KANSAS ENGINEERING CONSULTANTS, INC.
411 N. WEBB ROAD
WICHITA, KS. 67206
316-684-9600

AREA "K" 3RD. STREET CHANNEL
PROJECT NAME

SIDEWALK/PATHWAY LAYOUT PLAN
SHEET TITLE

TDM, JRS	TDM, JRS	
DESIGN BY:	DRAWN BY:	CHECKED BY:
JUNE 96	9331_06A	39 / 77
DATE	JOB NO.	SHEET/OF