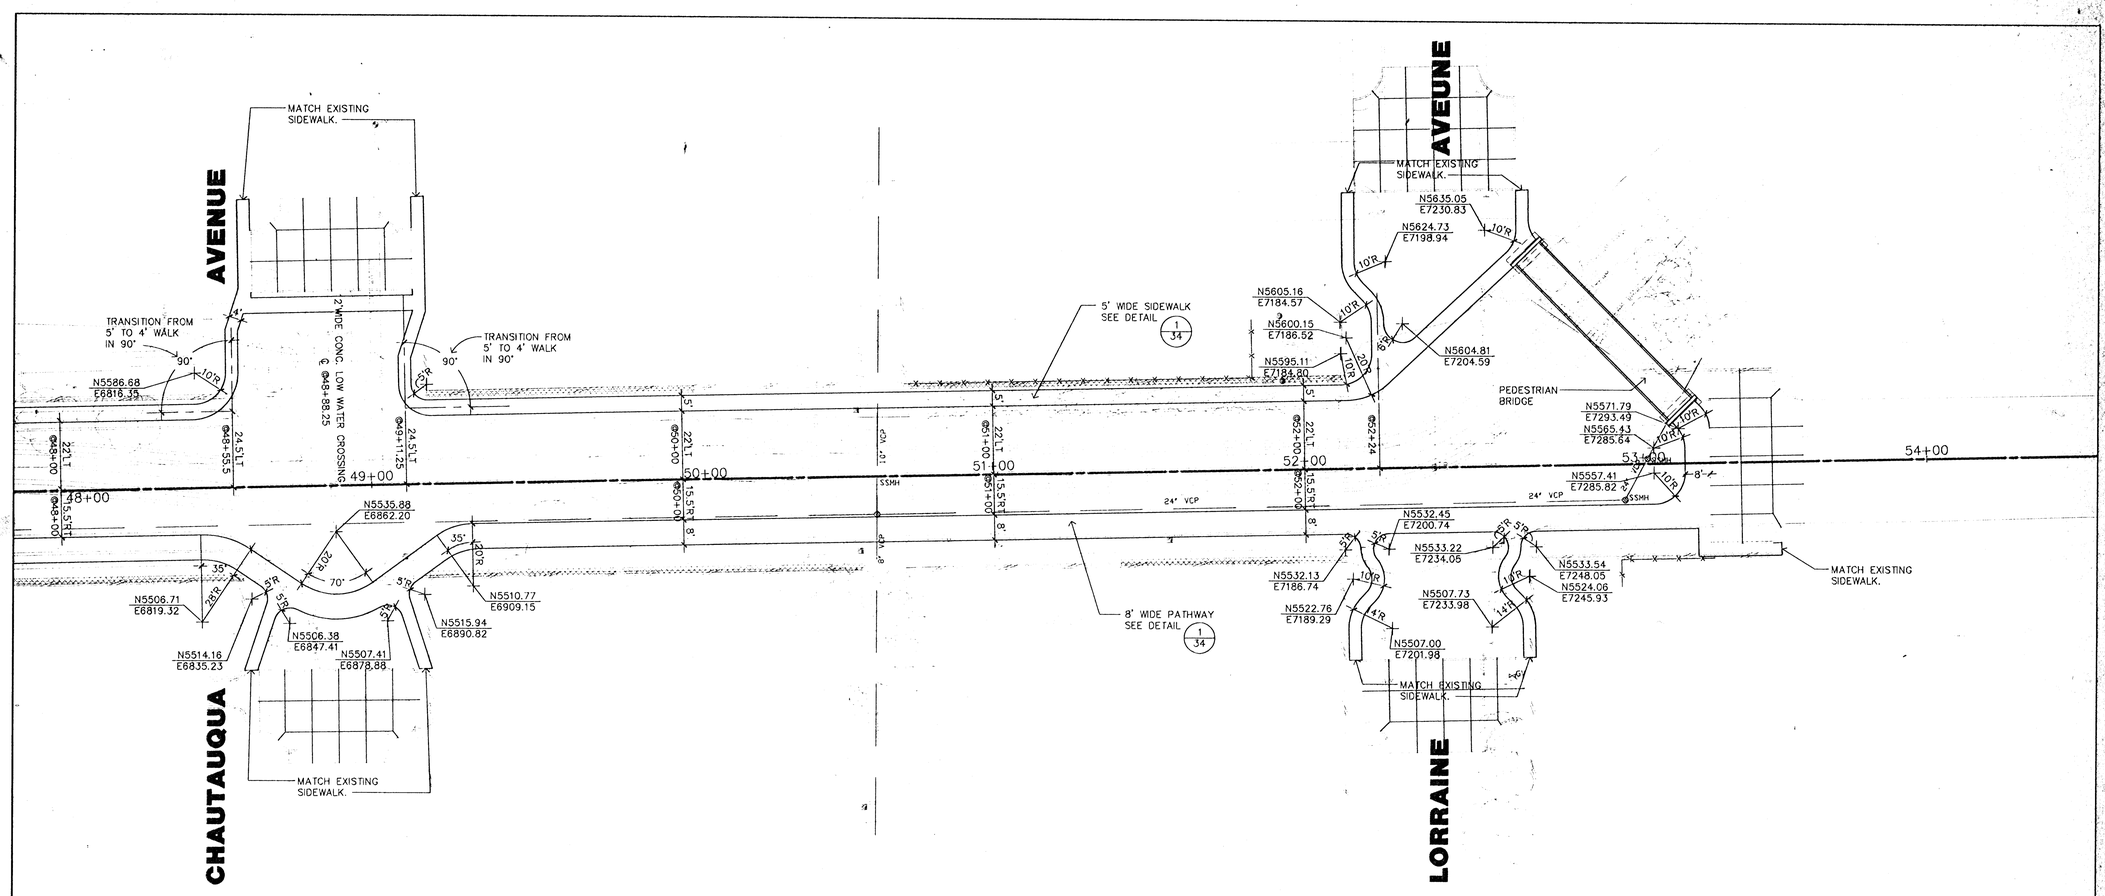


A **STATION 48+00.00 TO STATION 54+00**

0' 10' 20' 1"=20'-0"

N

NOTE

-CONSTRUCTION OF SANITARY SEWER SEE SHEET 4-10
-CONSTRUCTION OF STORM WATER SEWER SEE SHEET 11-15
-CONSTRUCTION OF PAVED CHANNEL SEE SHEET 16-23
-CONSTRUCTION OF PAVED CUL-DE-SACS SEE SHEET 24-33
-CONSTRUCTION OF PEDESTRIAN BRIDGE SEE SHEET 41-42
-INSTALLATION OF LANDSCAPE SEE SHEET 43-49

GossenLivingston

Architecture
120 South Esplanade
Wichita, KS 67202
T [316] 265-1387
F [316] 265-3248

MID-KANSAS ENGINEERING CONSULTANTS, INC.
411 N. WEBB ROAD
WICHITA, KS. 67206
316-684-9600

AREA "K" 3RD. STREET CHANNEL
PROJECT NAME

SIDEWALK/PAHTWAY LAYOUT PLAN
SHEET TITLE

TDM, JRS	TDM, JRS	
DESIGN BY:	DRAWN BY:	CHECKED BY:
JUNE 96	9331_B7A	40 / 77
DATE	JOB NO.	SHEET/OF