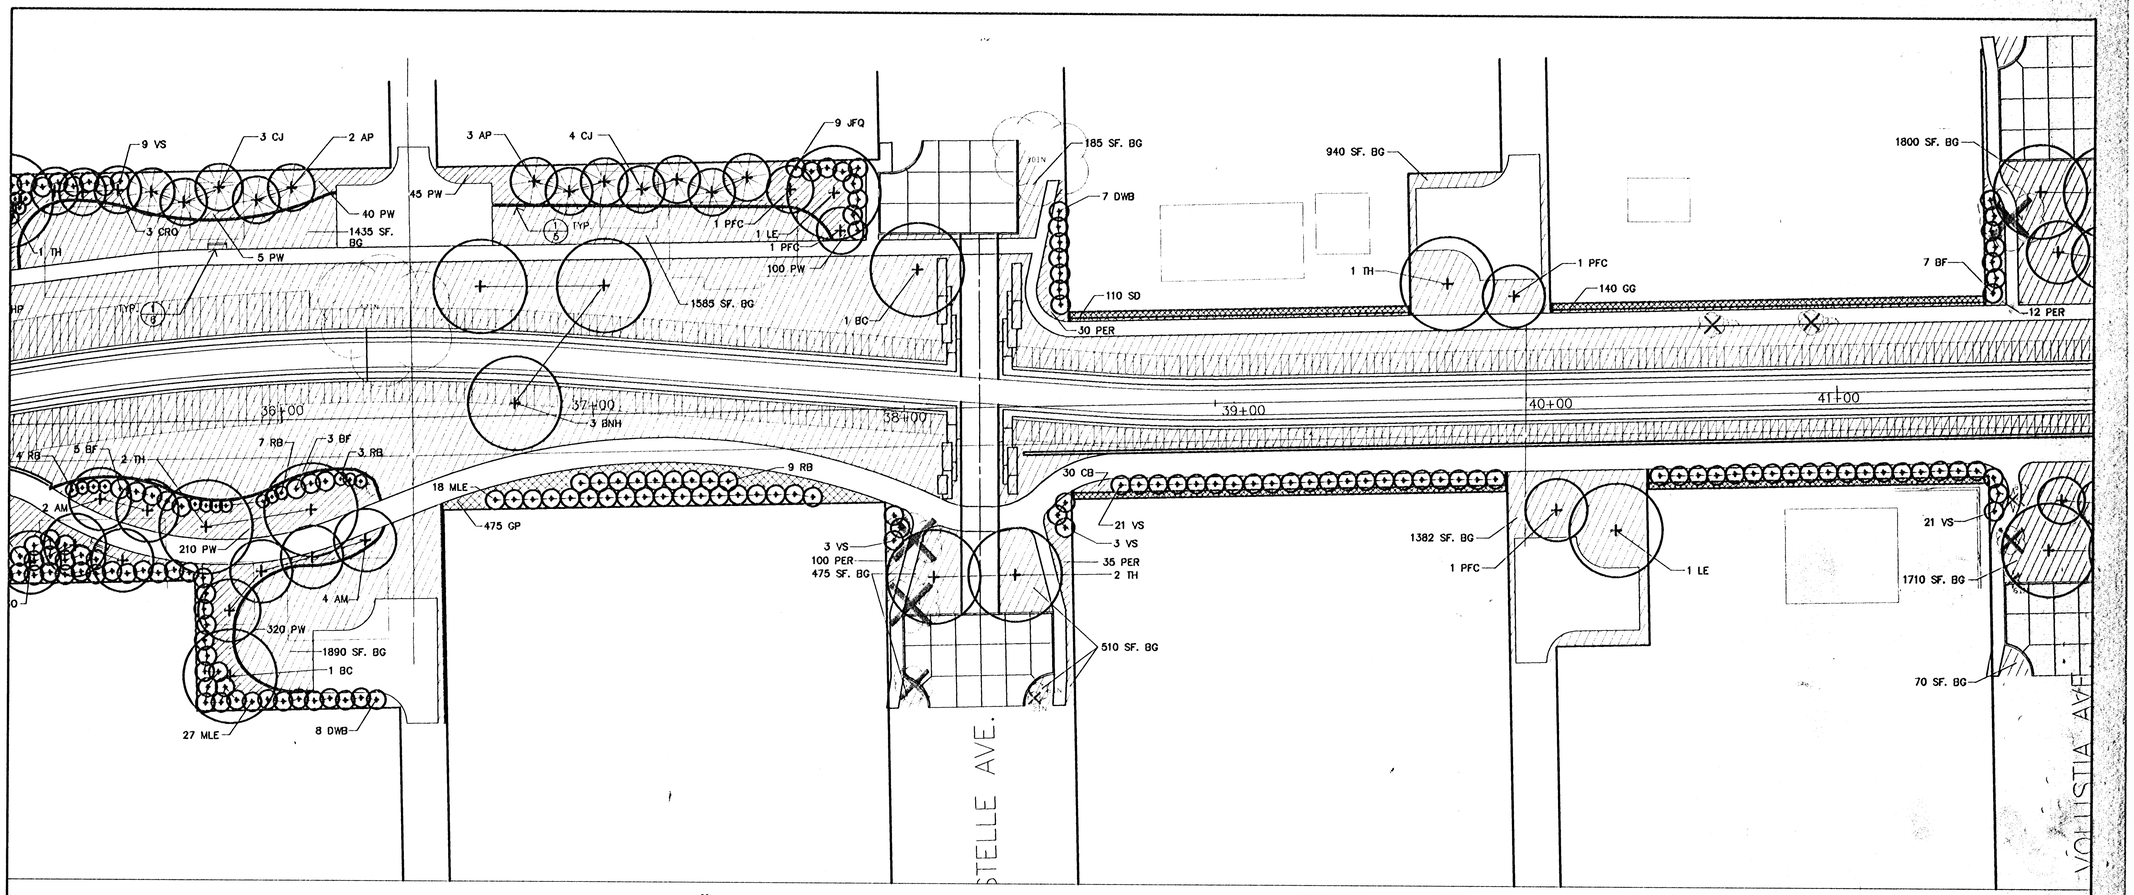


A STATION 35+00.00 TO STATION 41+00.00

0' 10' 20'
1"=20'-0"

N

PLANT LIST FOR THIS SHEET

KEY	QTY.	COMMON NAME	BOTANICAL NAME	SIZE	CONDITION
LARGE DECIDUOUS TREES					
BNH	3	RIVER BIRCH	Betula nigra 'Heritage'	2" to 2 1/2" cal.	Balled-in-Burlap
TH	6	THORNLESS HONEYLOCUST	Gleditsia triacanthos 'Shademaster'	2" to 2 1/2" cal.	Balled-in-Burlap
LE	2	LACEBARK ELM	Ulmus parvifolia	2" to 2 1/2" cal.	Balled-in-Burlap
BC	2	BALD CYPRESS	Taxodium distichum	2" to 2 1/2" cal.	Balled-in-Burlap
SMALL TO MEDIUM DECIDUOUS TREES					
AM	6	AMUR MAPLE	Acer ginnala 'Flame'	2" to 2 1/2" cal.	Balled-in-Burlap
CRO	3	OKLAHOMA REDBUD	Cercis reniformis 'Oklahoma'	2" to 2 1/2" cal.	Balled-in-Burlap
PFC	4	FLOWERING CRABAPPLE	Malus spp. 'Prairifire'	2" to 2 1/2" cal.	Balled-in-Burlap
SMALL TO MEDIUM BROADLEAF EVERGREEN TREES					
CJ	7	CANAERT JUNIPER	Juniperus virginiana 'Canaertii'	2" to 2 1/2" cal.	Balled-in-Burlap
AP	5	AUSTRIAN PINE	Pinus nigra	2" to 2 1/2" cal.	Balled-in-Burlap
MEDIUM TO LARGE DECIDUOUS SHRUBS					
RB	23	REDLEAF BARBERRY	Berberis thunbergii 'atropurpurea'	5 gal.	Container
JFQ	9	JAPANESE FLOWERING QUINCE	Chaenomeles japonica	5 gal.	Container
DWB	15	DWARF WINGED BURNING BUSH	Euonymus alatus 'compacta'	5 gal.	Container
MLE	45	MEDIUM LEAF EUONYMUS	Euonymus klautschovicus	5 gal.	Container
BF	15	BORDER FORSYTHIA	Forsythia x intermedia	5 gal.	Container
VS	57	VANHOUTT SPIREA	Spirea x vanhouttei	5 gal.	Container
GROUNDCOVERS					
PW	720	PURPLELEAF WINTERCREEPER	Euonymus fortunei 'coloratus'	1 gal., 24" O.C.	Container
PER	177	PERIWINKLE	Vinca minor	1 gal., 24" O.C.	Container
PERENNIALS					
GG	140	BLANKET FLOWER	Gaillardia grandiflora	2 1/4" pot, 18" O.C.	Container
CB	30	COREL BELLS	Heuchera sanguinea	2 1/4" pot, 18" O.C.	Container
SD	110	SHASTA DAISY	Chrysanthemum superbum	2 1/4" pot, 18" O.C.	Container
GP	475	GARDEN PHLOX	Phlox paniculata	4" pot, 18" O.C.	Container
GRASS					
BG	11982 SF.	COMMON BERMUDA GRASS	Cynodon dactylon	Seed	Drilled

NOTE
-CONSTRUCTION OF SANITARY SEWER SEE SHEET 4-10
-CONSTRUCTION OF STORM WATER SEWER SEE SHEET 11-15
-CONSTRUCTION OF PAVED CHANNEL SEE SHEET 16-23
-CONSTRUCTION OF PAVED CUL-DE-SACS SEE SHEET 24-33
-CONSTRUCTION OF PEDESTRIAN BRIDGE SEE SHEET 41-42
-CONSTRUCTION OF SIDEWALK/PATHWAY SEE SHEET 34-40

GossenLivingston
Architecture
420 South Topeka
Wichita, KS 67202
Tel (316) 265-1321
Fax (316) 265-1346

MID-KANSAS ENGINEERING CONSULTANTS, INC.
411 N. WEBB ROAD
WICHITA, KS. 67206
316-684-9600

AREA "K" 3RD. STREET CHANNEL
PROJECT NAME

LANDSCAPE PLAN
SHEET TITLE

TDM, JRS	TDM, JRS	CHECKED BY:
DESIGN BY:	DRAWN BY:	
JUNE 96	9331_05	47 / 77
DATE	JOB NO.	SHEET/OF