



ASH STREET EMERGENCY ACCESS LANE PROFILE (WEST SIDE)

(LOOKING WEST)
SCALE: 1" = 5' HORIZ.
1" = 5' VERT.

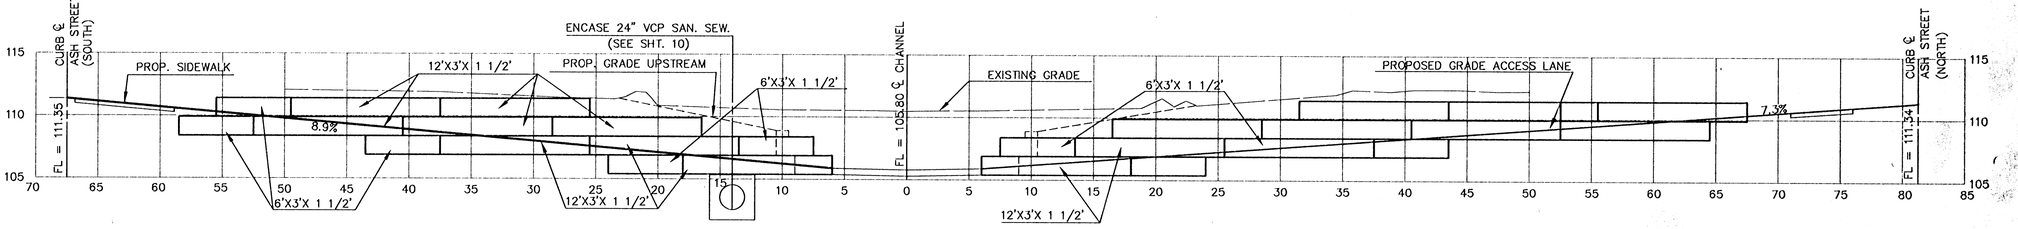

ASH STREET EMERGENCY ACCESS LANE PROFILE (EAST SIDE)

(LOOKING WEST)
SCALE: 1" = 5' HORIZ.
1" = 5' VERT.

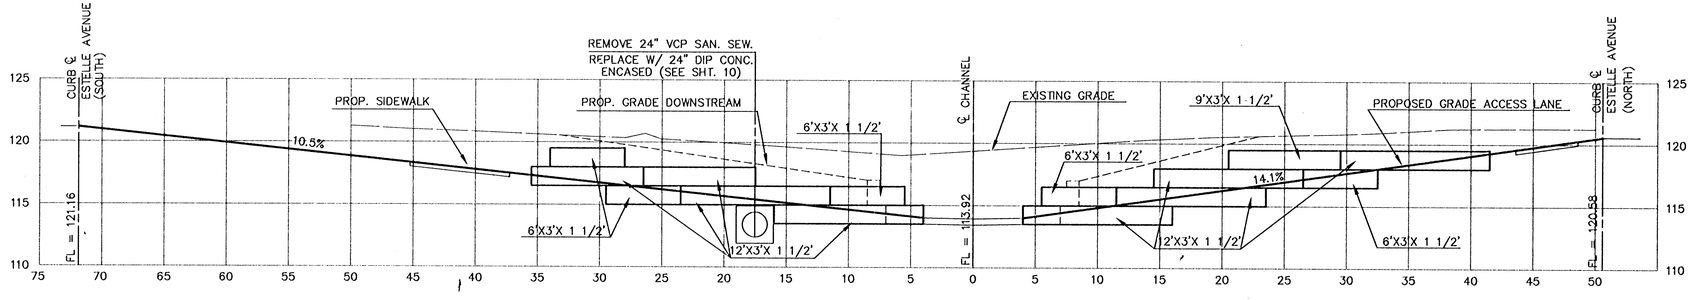

ESTELLE AVENUE EMERGENCY ACCESS LANE PROFILE (WEST SIDE)

(LOOKING WEST)
SCALE: 1" = 5' HORIZ.
1" = 5' VERT.

SECTIONS ARE LOOKING DOWNSTREAM

MID-KANSAS ENGINEERING CONSULTANTS, INC.
411 N. WEBB ROAD
WICHITA, KS. 67206
316-684-9600

3RD. STREET DRAINAGE
PROJECT NAME

PROFILES - EMERGENCY ACCESS LANES
SHEET TITLE

JNJ	DLM	JNJ
DESIGN BY:	DRAWN BY:	CHECKED BY:
FEB., 1996	ACES-RD1	64A / 77
DATE	JOB NO.	SHEET/OF