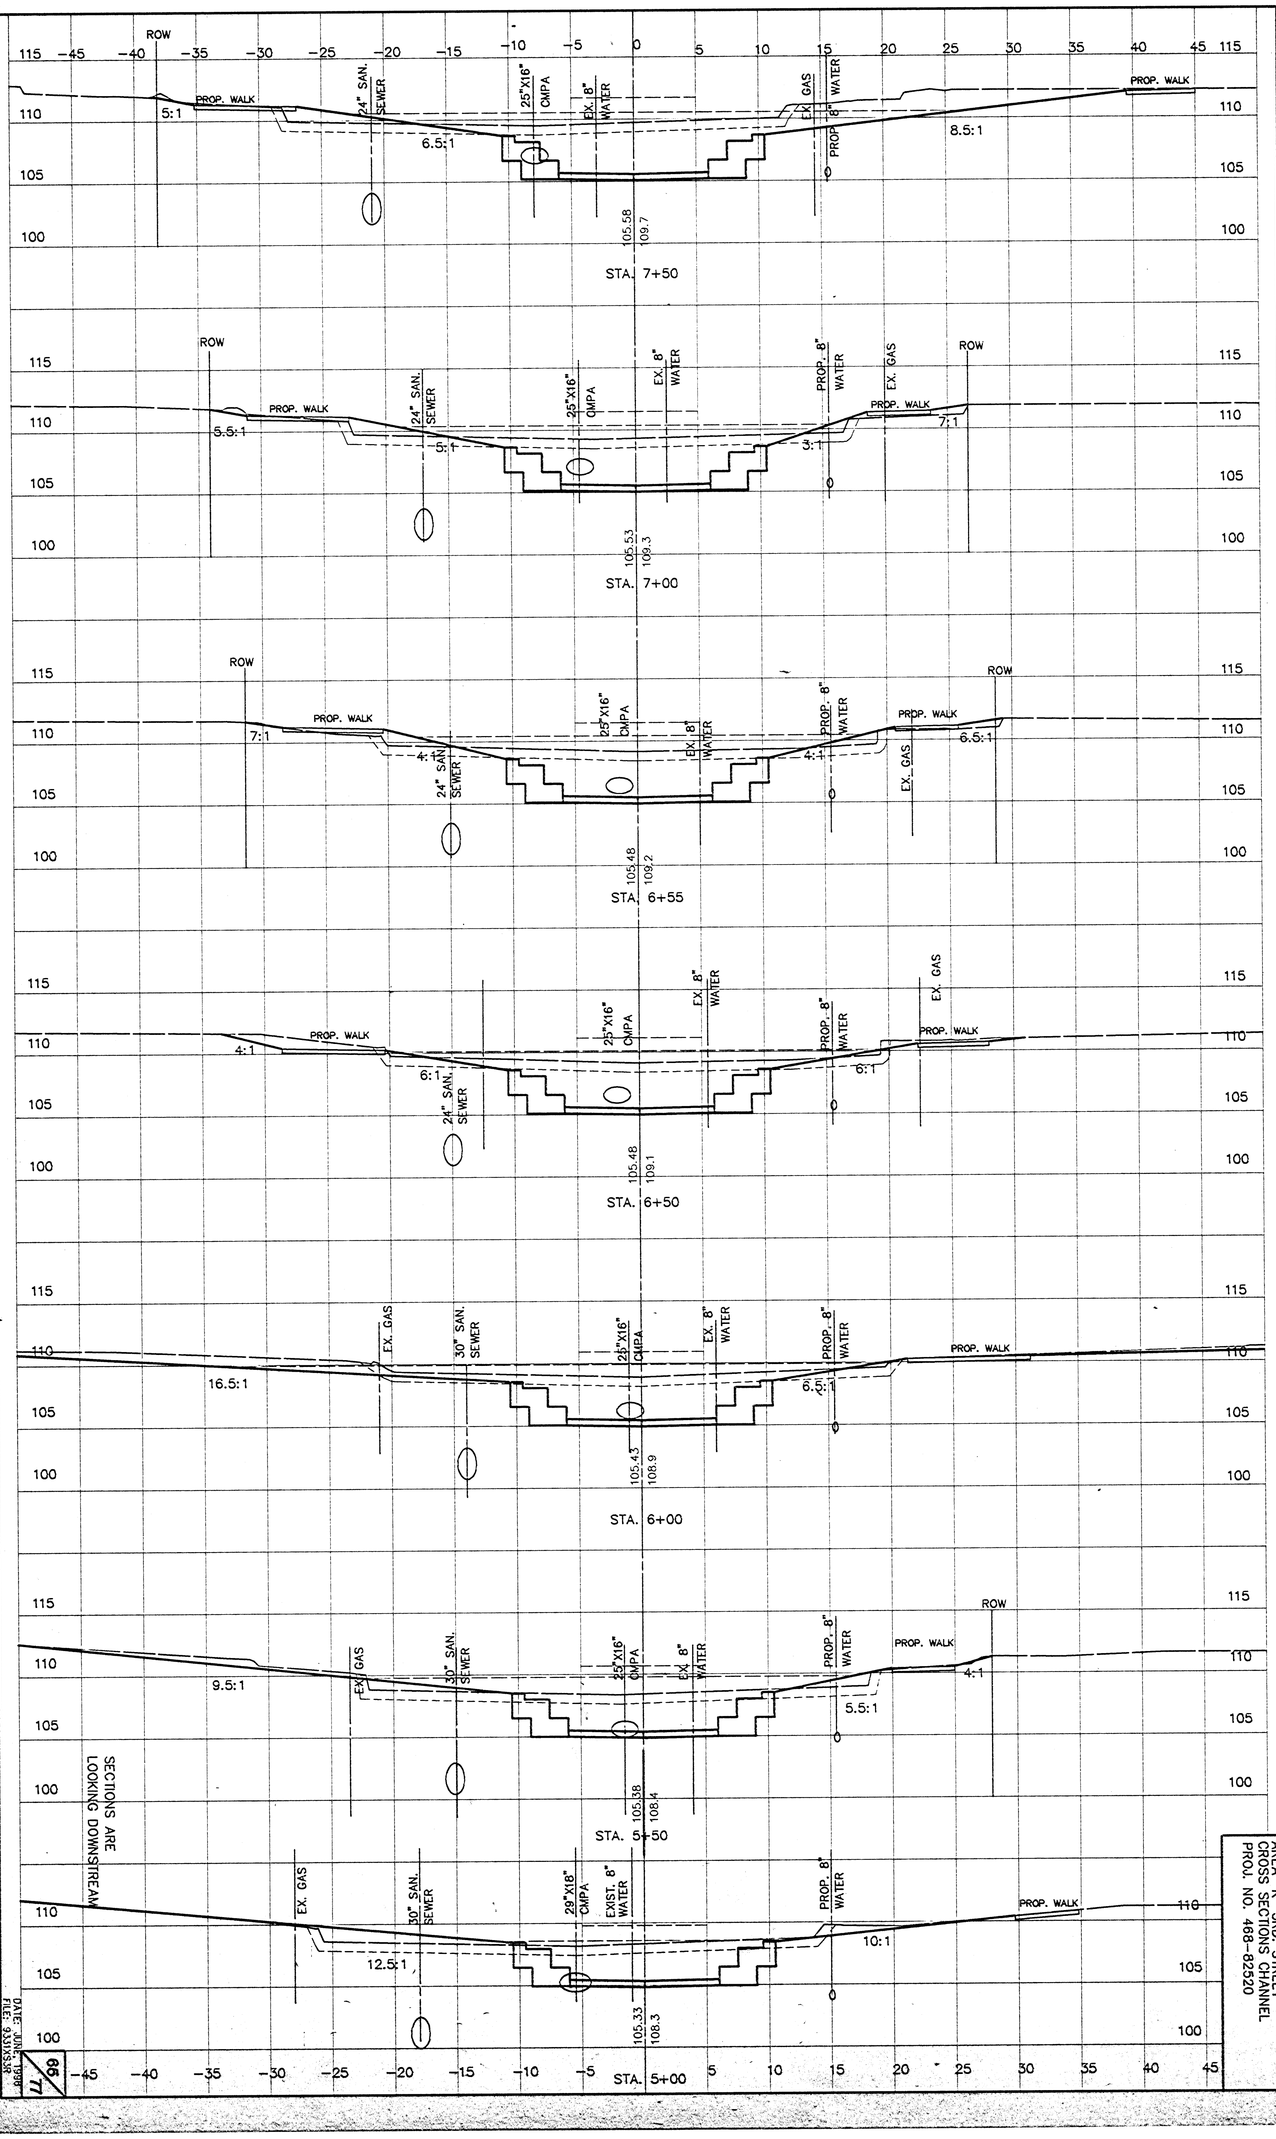


SECTIONS ARE LOOKING DOWNSTREAM

AREA "K" 3RD. STREET
CROSS SECTIONS CHANNEL
PROJ. NO. 468-82920

DATE: JUNE 1996
FILE: 93XSK3.DGN

99
77