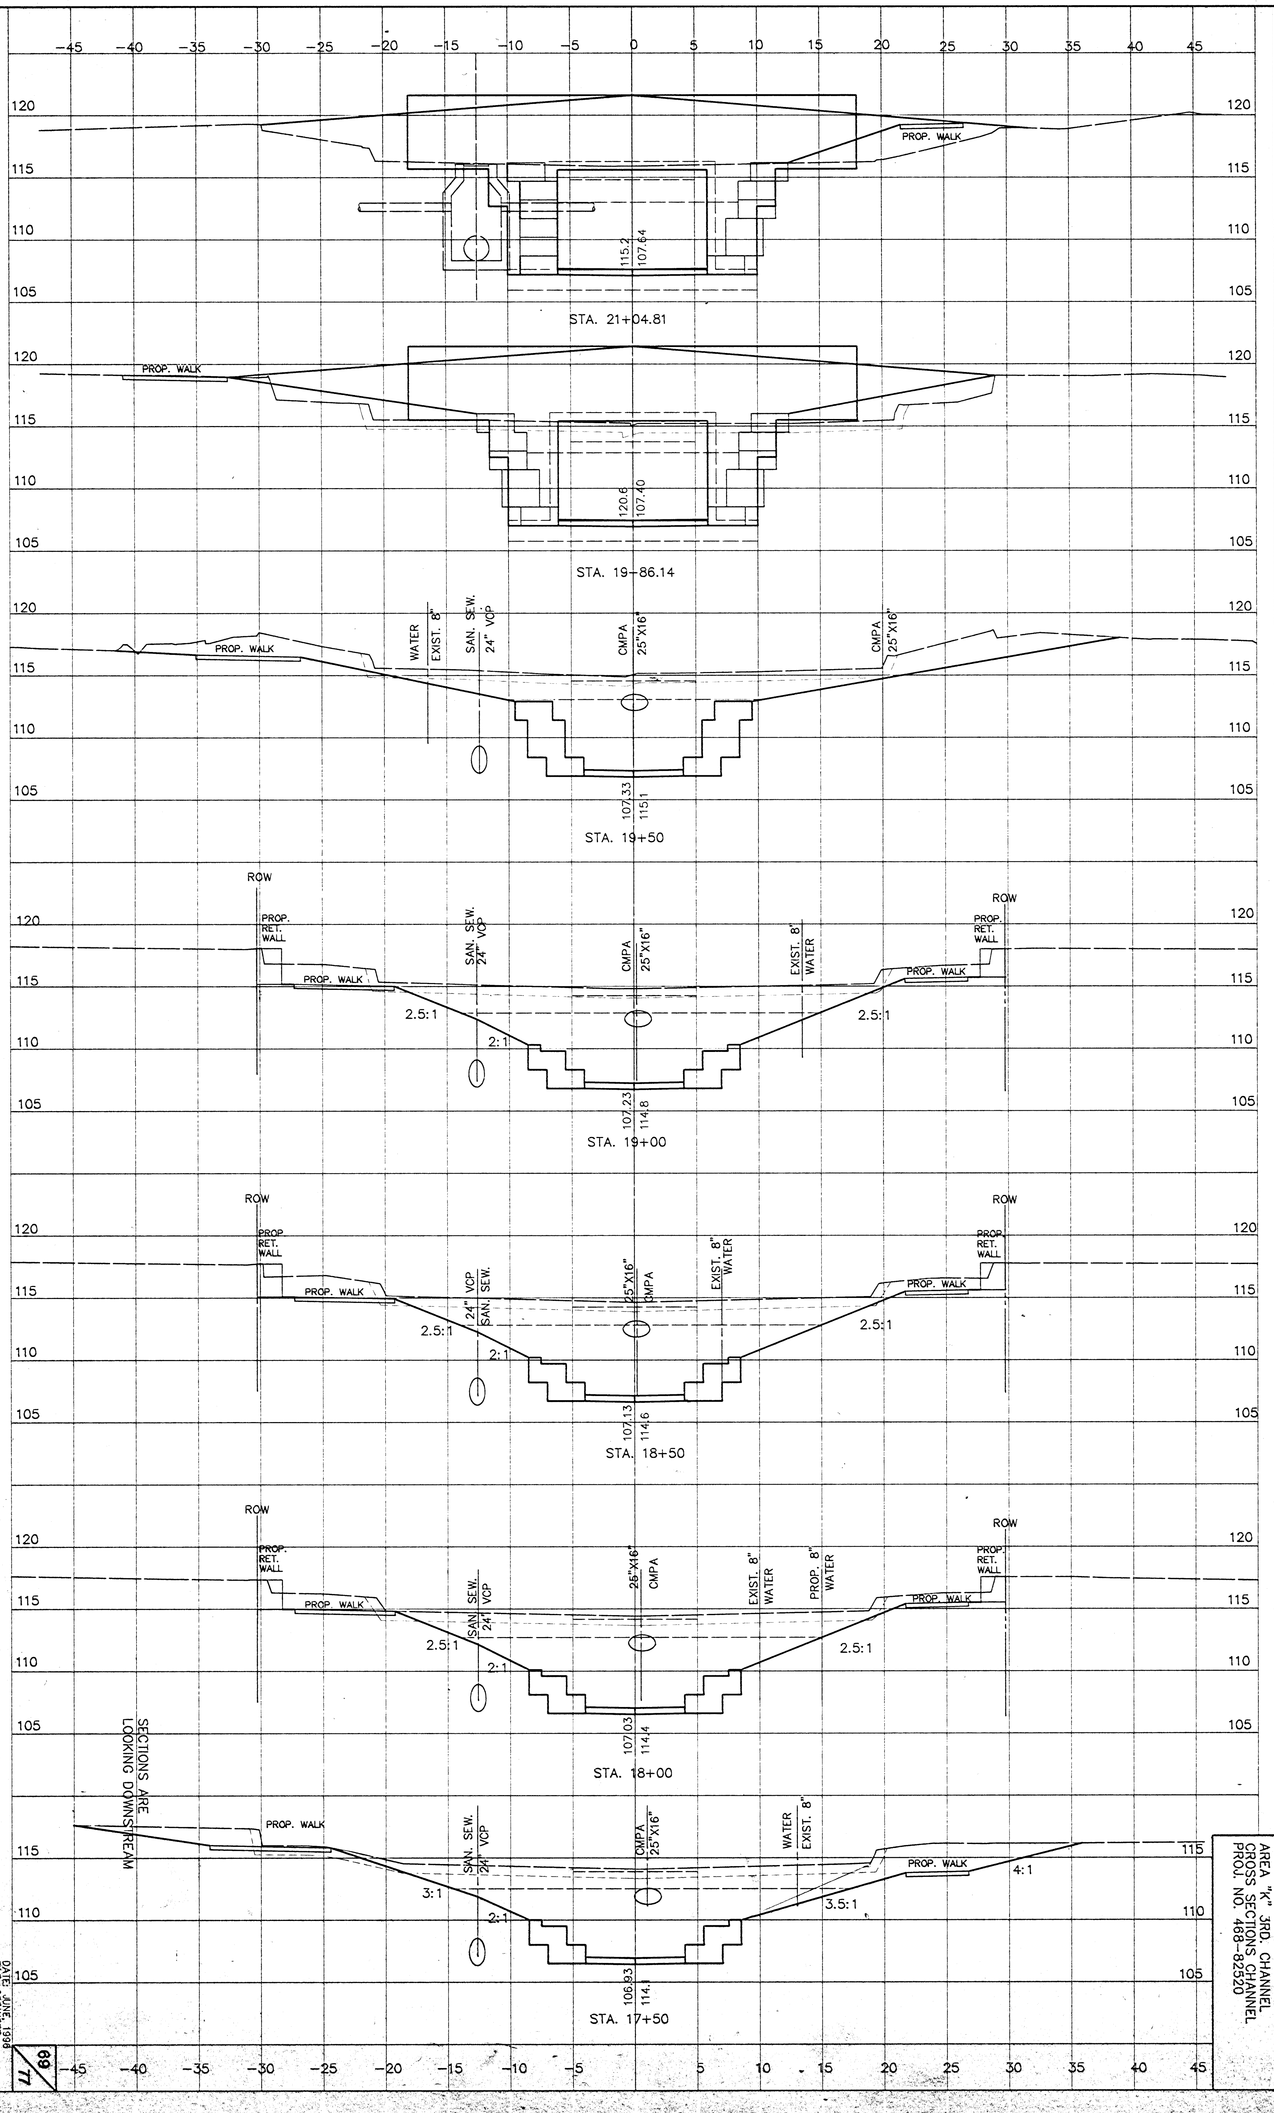


AREA "K" 3RD. CHANNEL
CROSS SECTIONS CHANNEL
PROJ. NO. 468-82520

DATE: JUNE, 1998
FILE: 93313S2R

77
69