
G:\CIVIL\AREA\XSECS\5331A108 Fri Jun 14 12:41:05 1996h

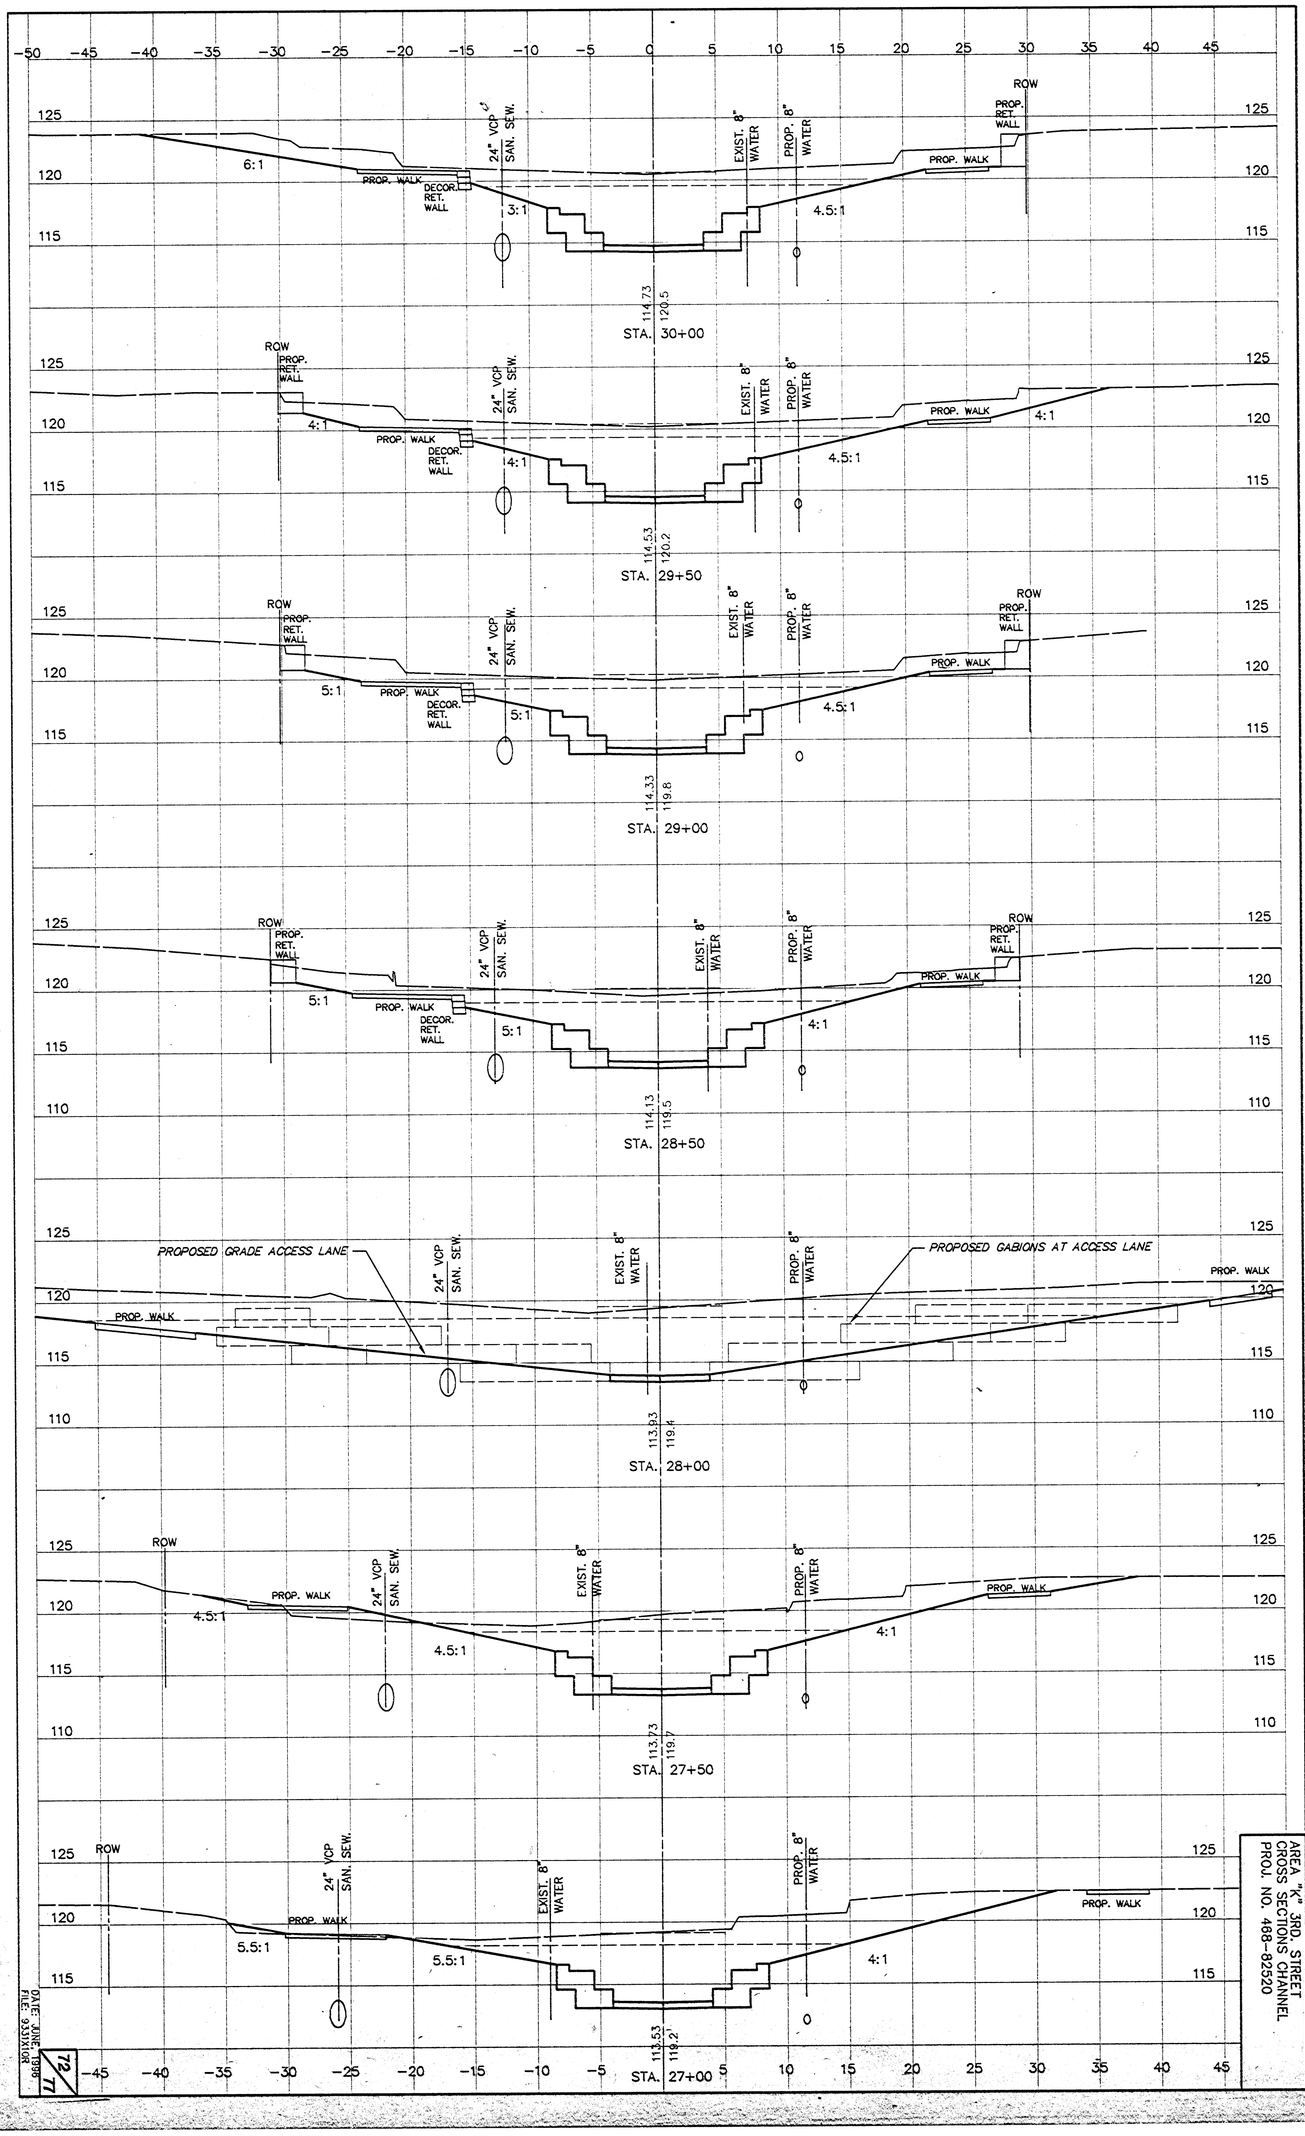

AREA "K" 3RD. STREET
CROSS SECTIONS CHANNEL
PROJ. NO. 498-82320

DATE JUNE 1996
FILE 5331K08