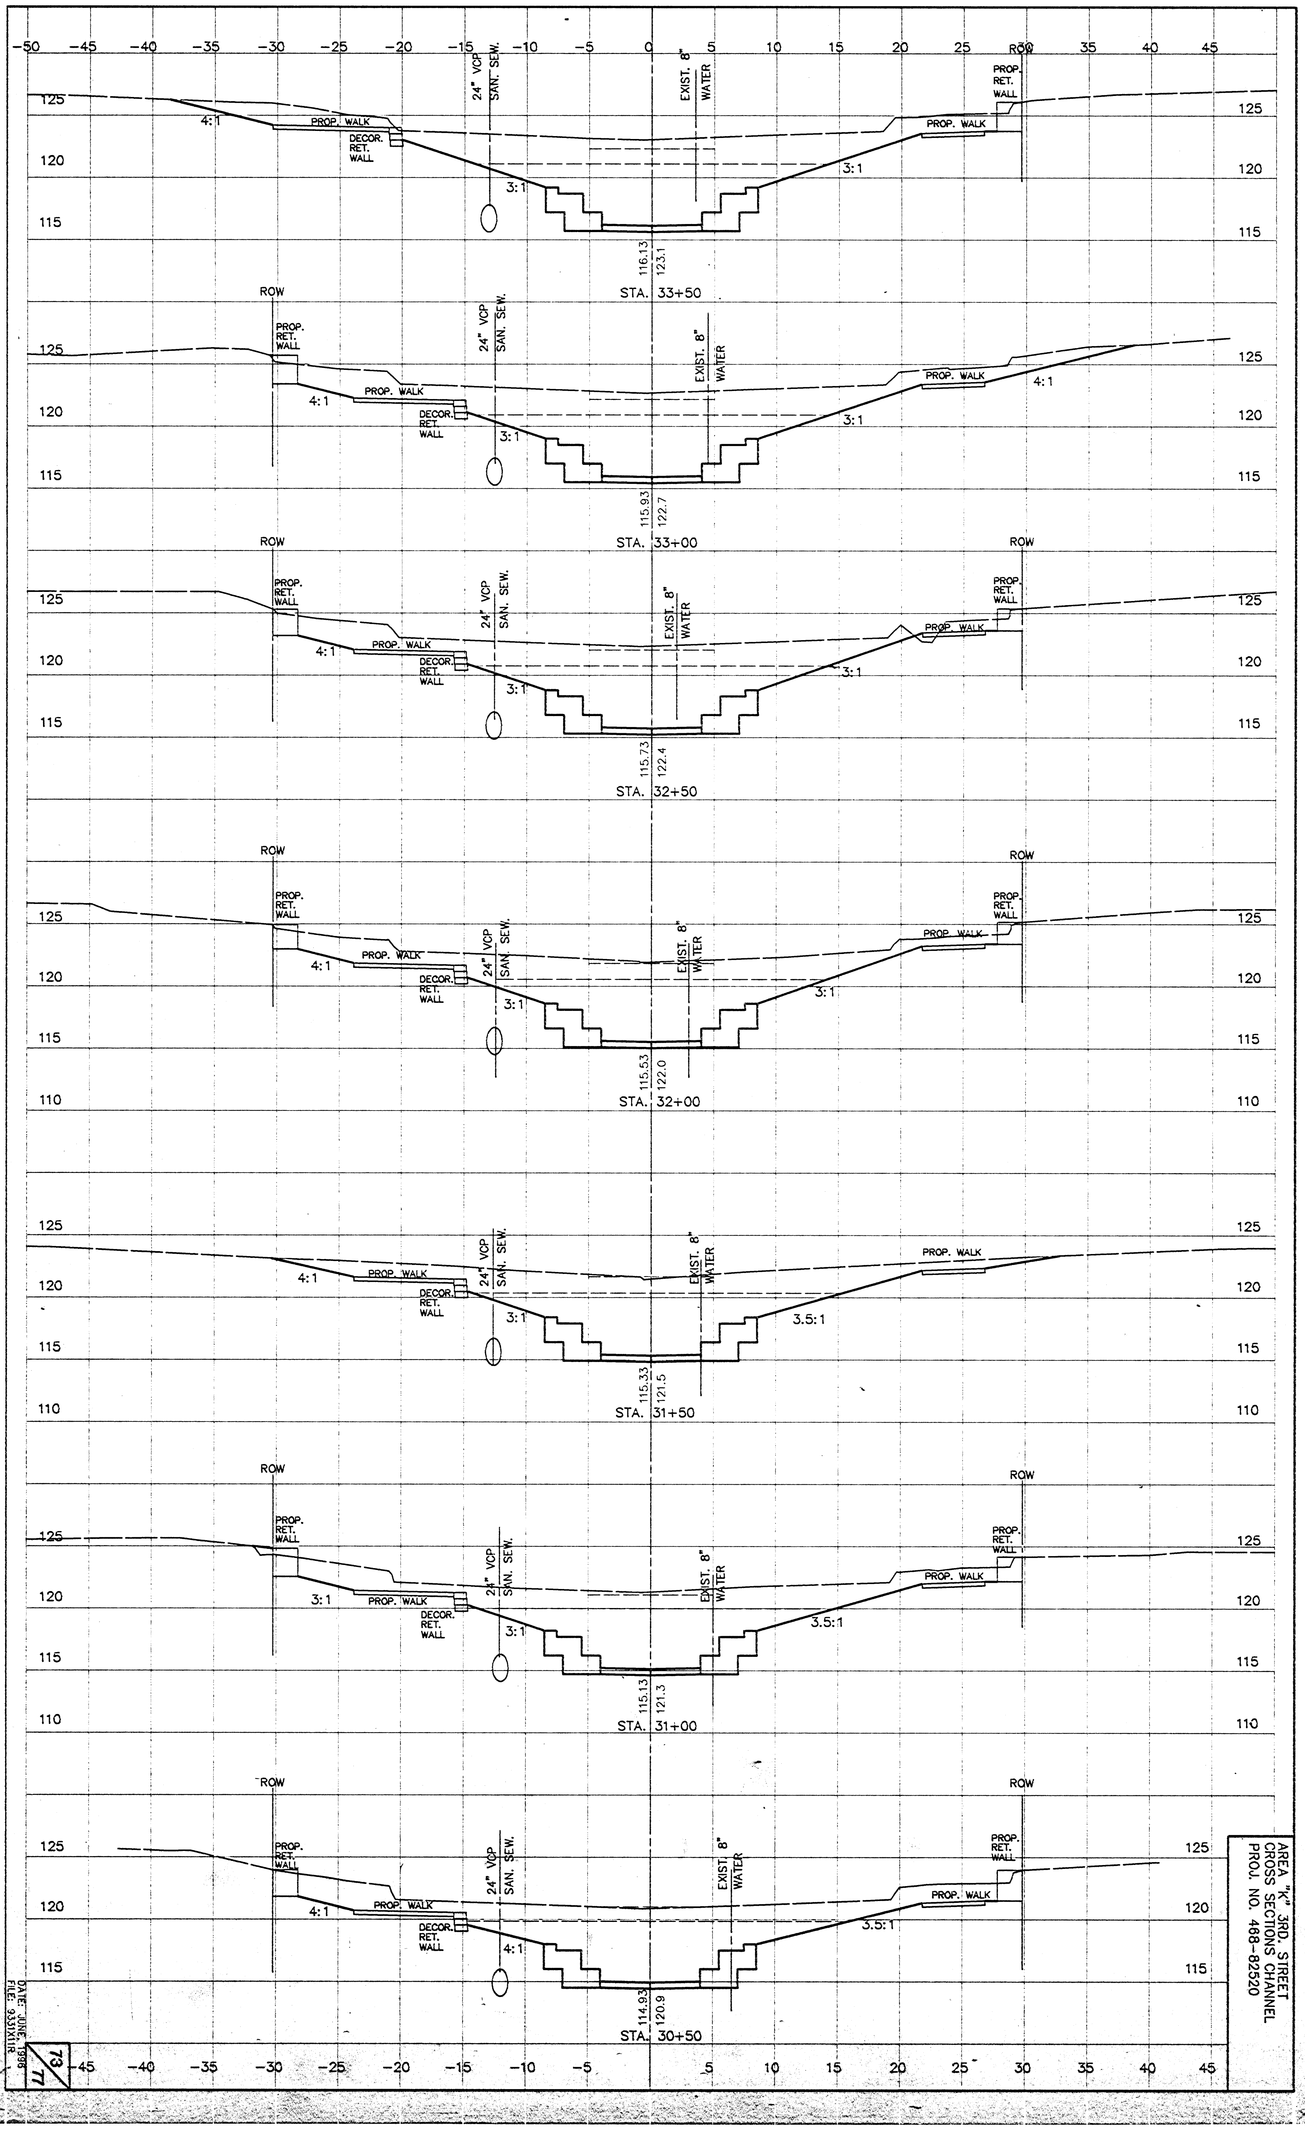


AREA "K" 3RD. STREET
CROSS SECTIONS CHANNEL
PROJ. NO. 468-82520

DATE: JUNE 1996
FILE: 93XK11R

78
11