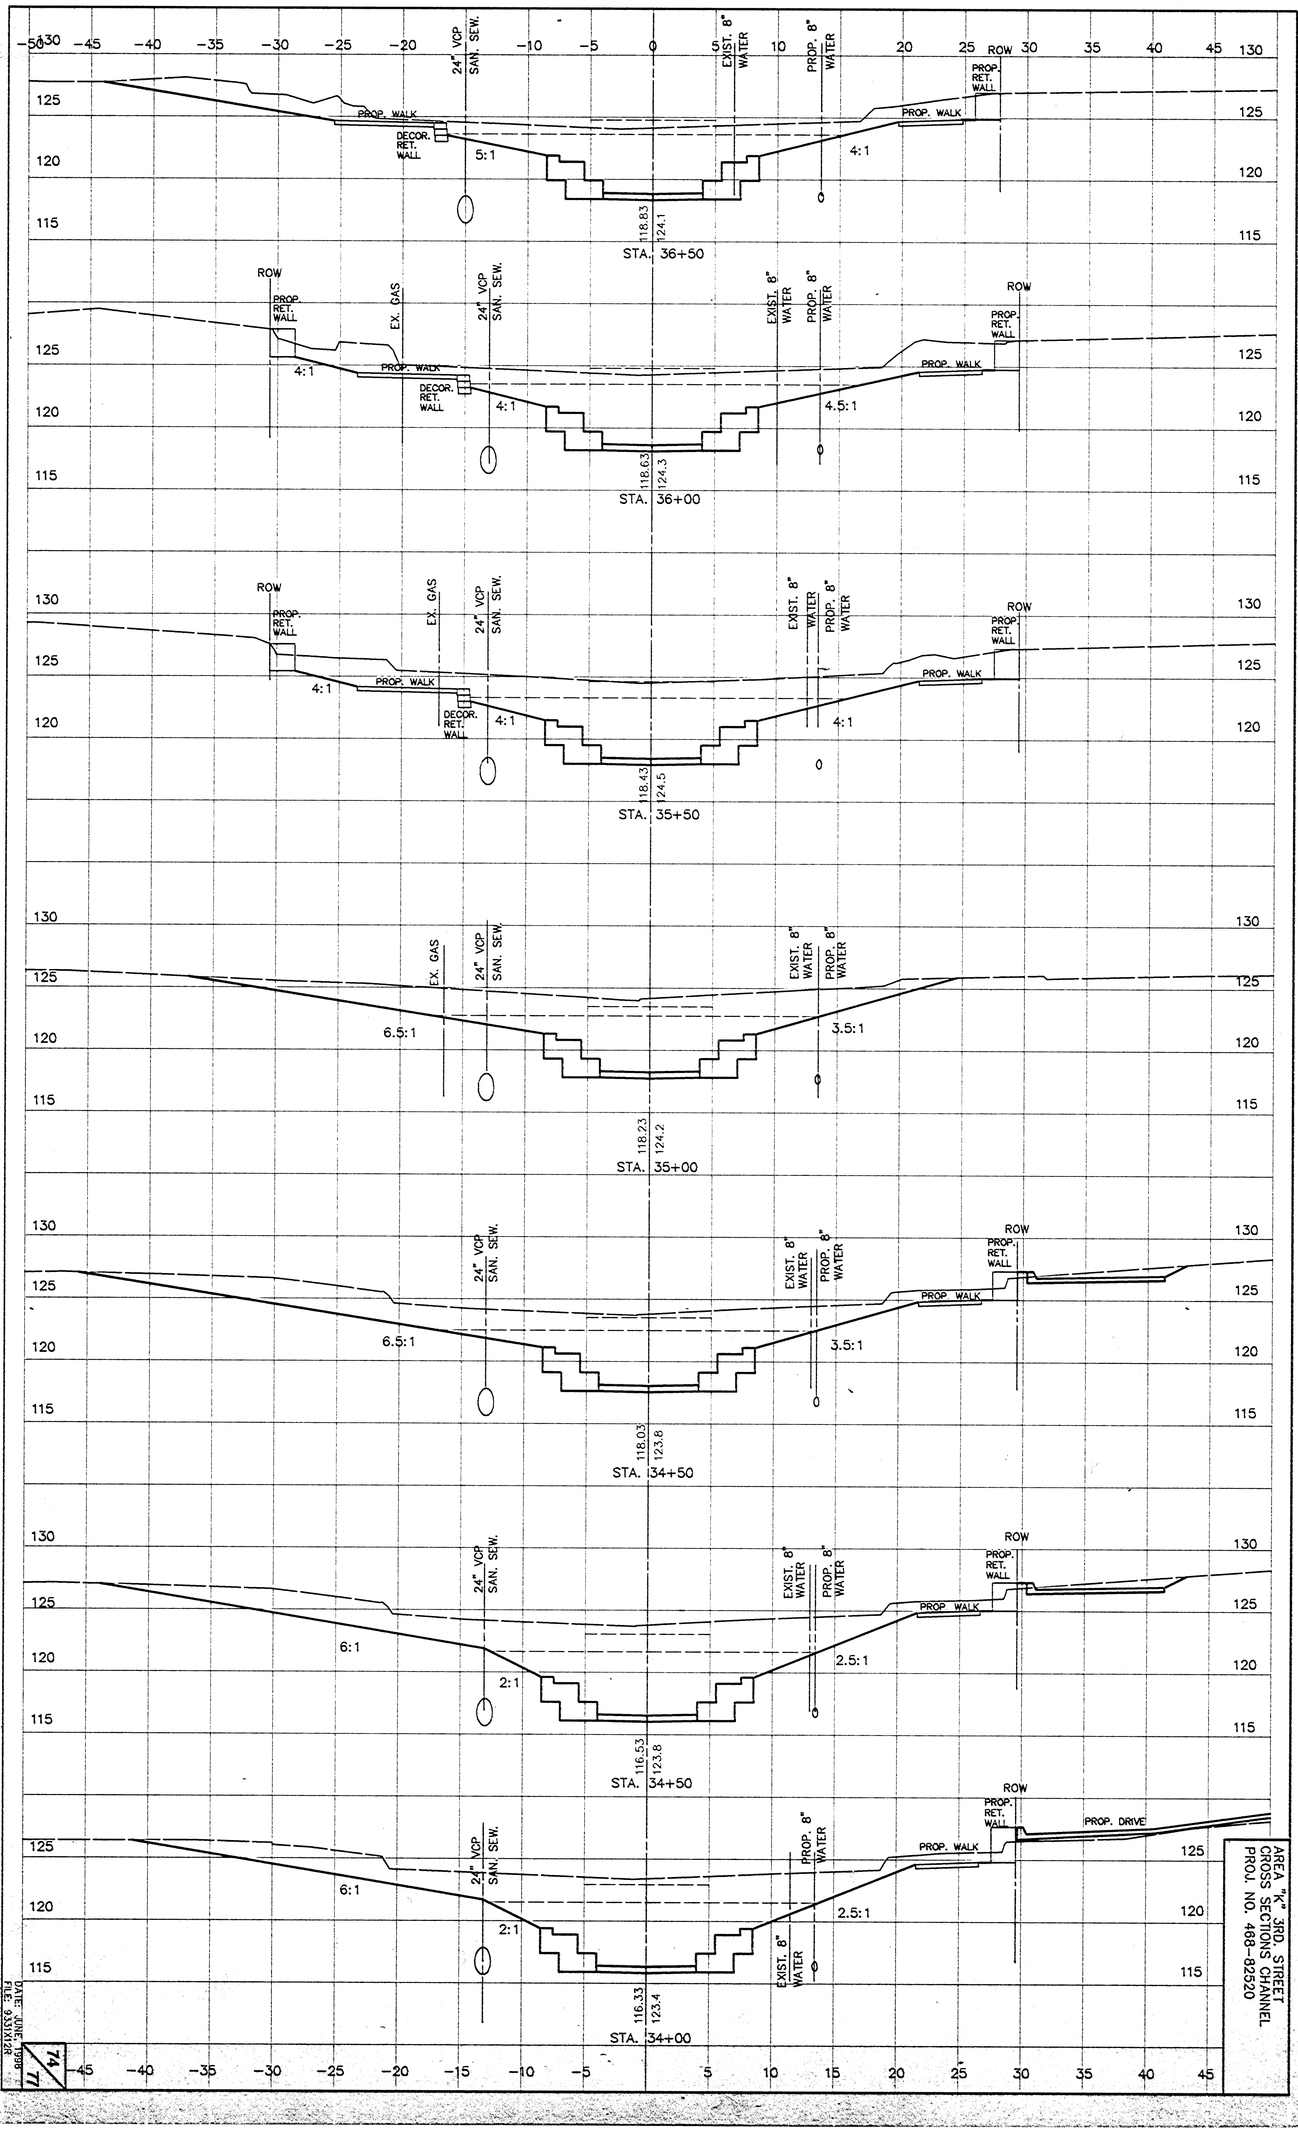


AREA "K" 3RD. STREET
CROSS SECTIONS CHANNEL
PROJ. NO. 468-82520

DATE: JUNE 1998
FILE: 93X1X12R

74/77