FHWA REGION NO	STATE	PROJECT NO	YEAR	SHEET NO	TOTAL SHEETS
7	KANSAS		1993	4	35

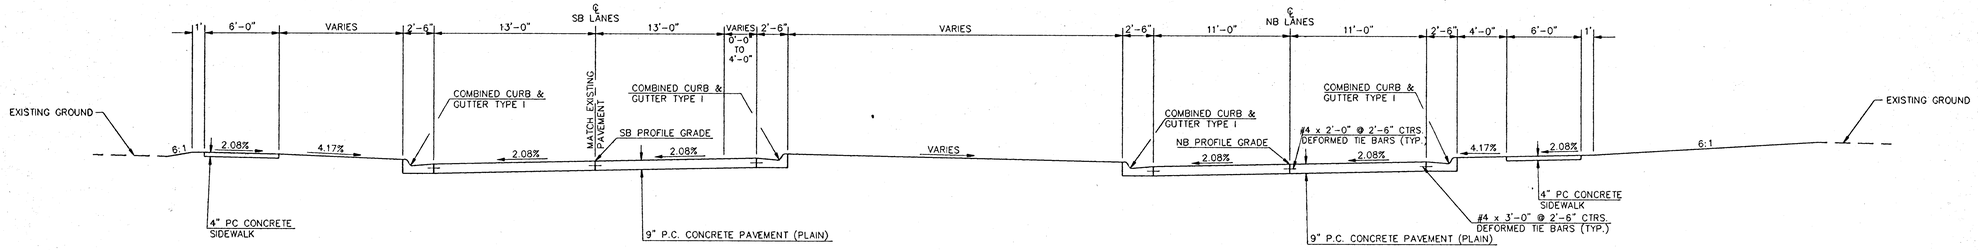

BROADWAY AVE.
STA. 143+00 TO 143+56.50 N.B.

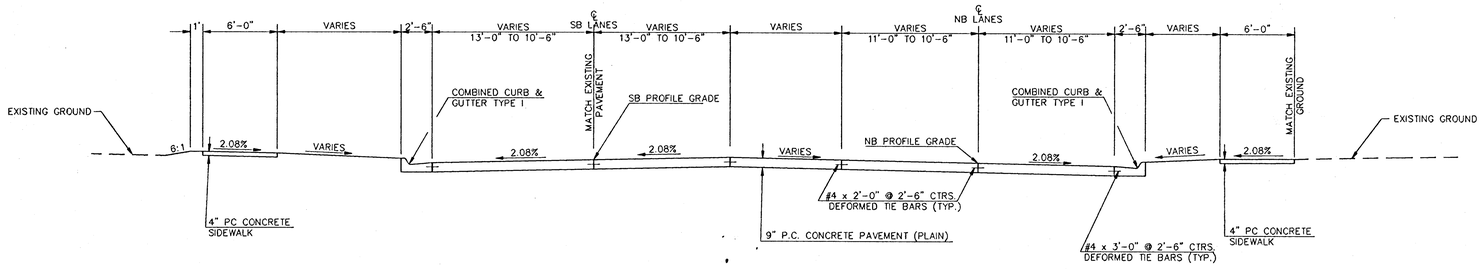

BROADWAY AVE.
STA. 143+56.50 TO 146+90.54 N.B.

NO	DATE	REVISIONS	BY	APP'D
3				
2				
1				

CITY OF WICHITA

TYPICAL SECTION
BROADWAY

SHEET NO		SCALE	1"=20'	APP'D.	
DESIGNED	SAMW	DETAILED	MDP	QUANTITIES	TRACED
DESIGN CK	MLM	DETAIL CK.		QUAN CK.	TRACE CK.

THESE ARE PRELIMINARY PLANS
Subject to modification resulting from subsequent review and final design.

HNTB
HOWARD NEEDLES TAMMEN & BERGENDOFF
ARCHITECTS ENGINEERS PLANNERS

14106\PROF1