
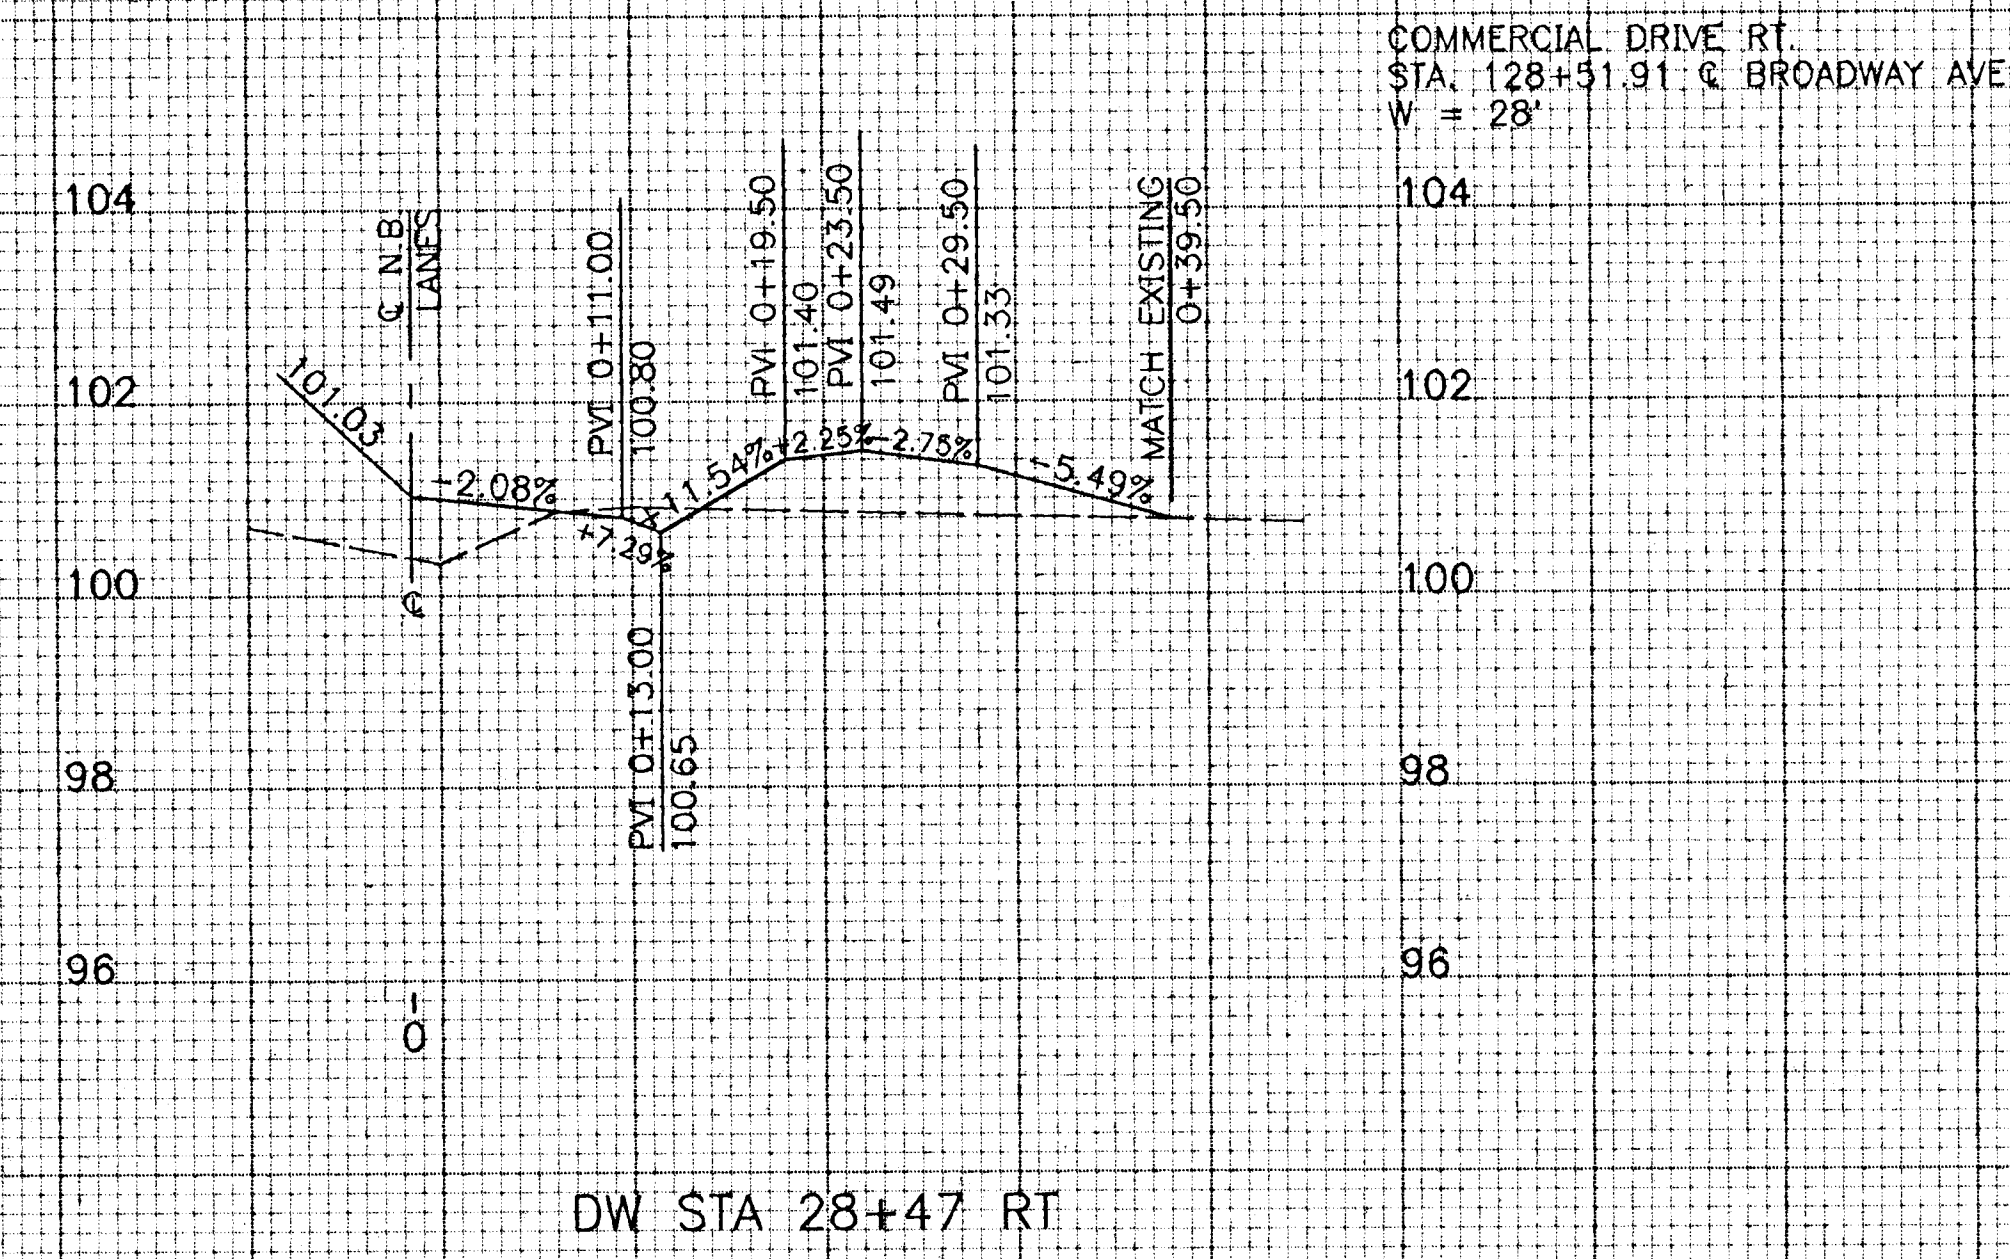
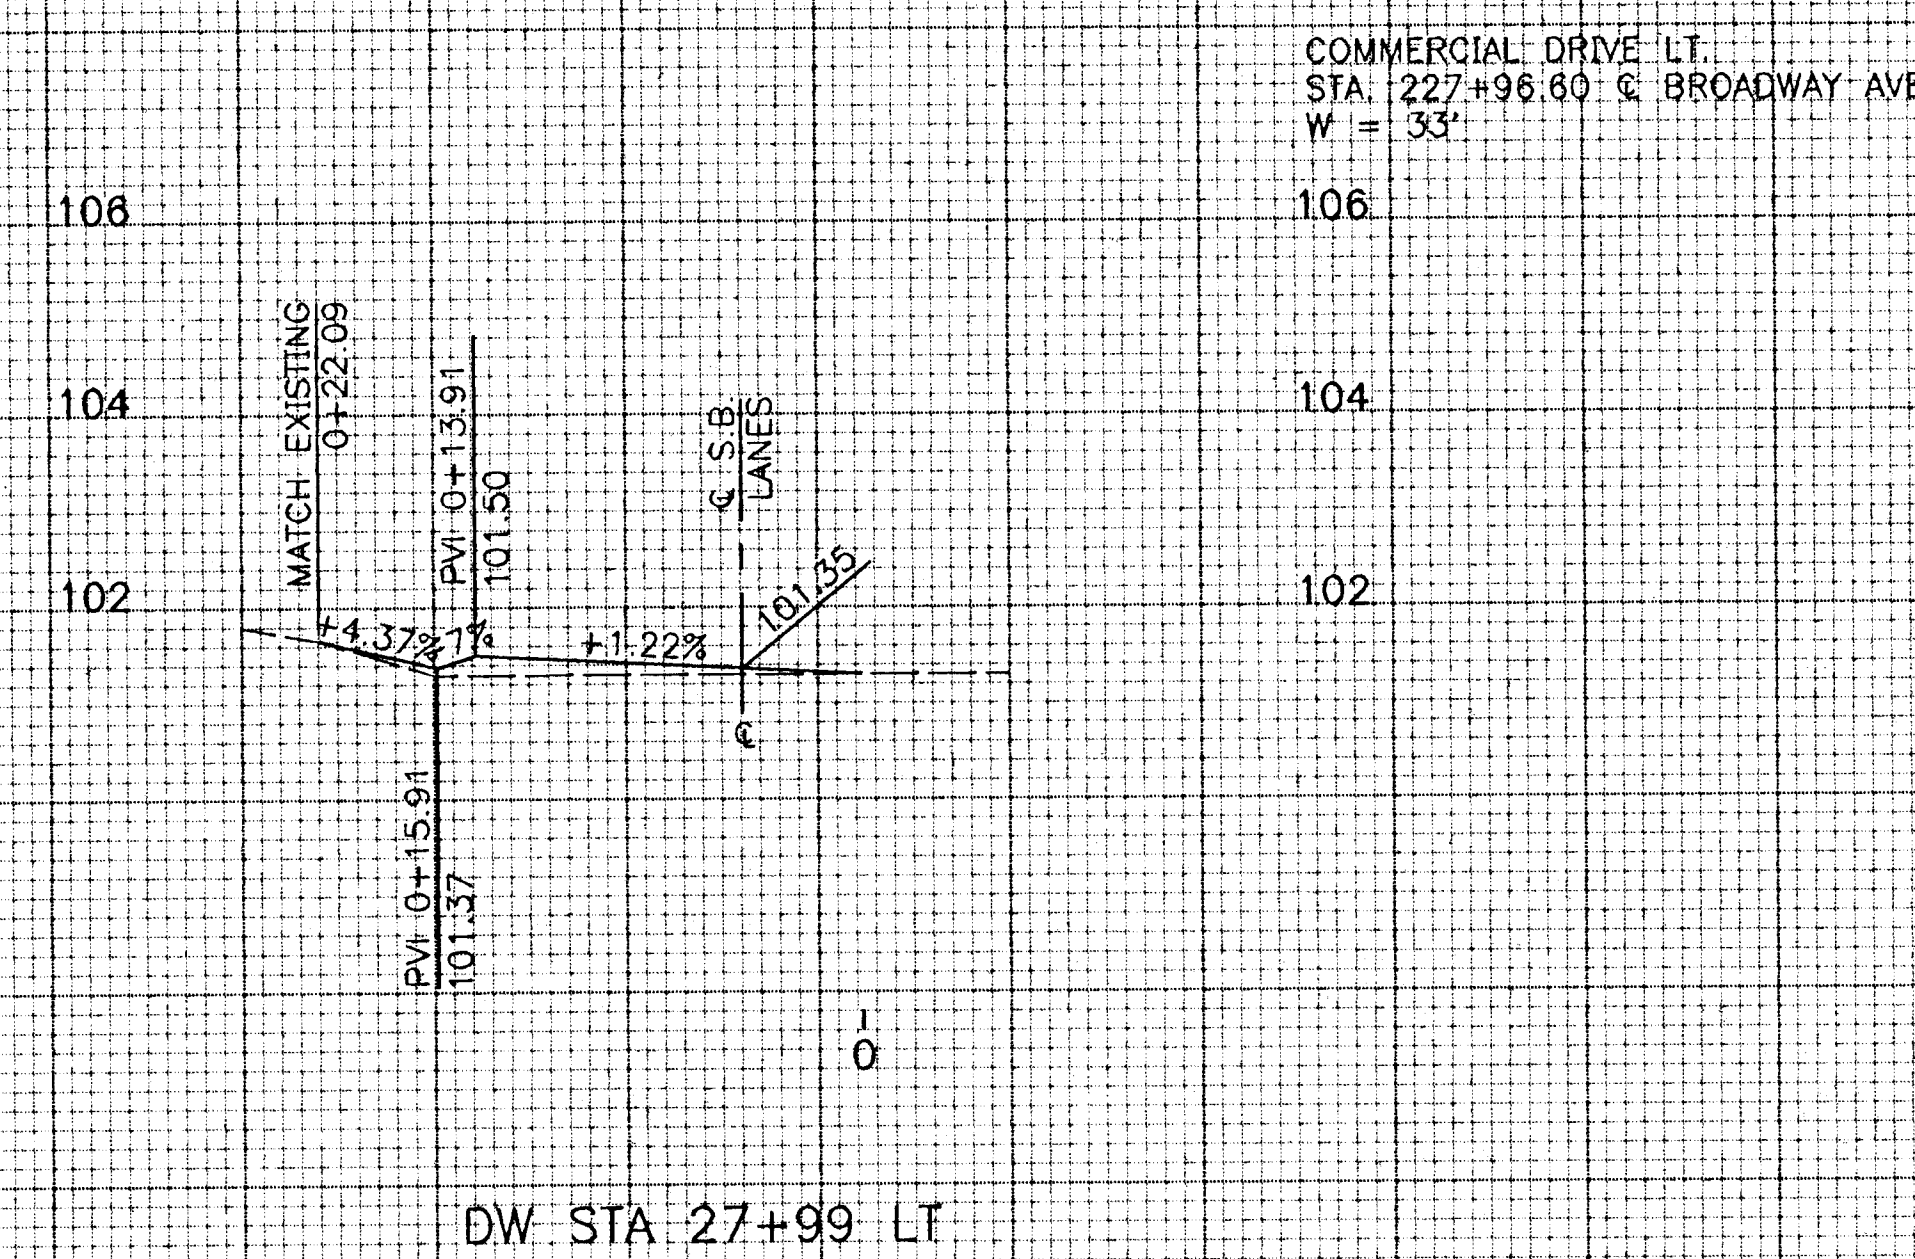
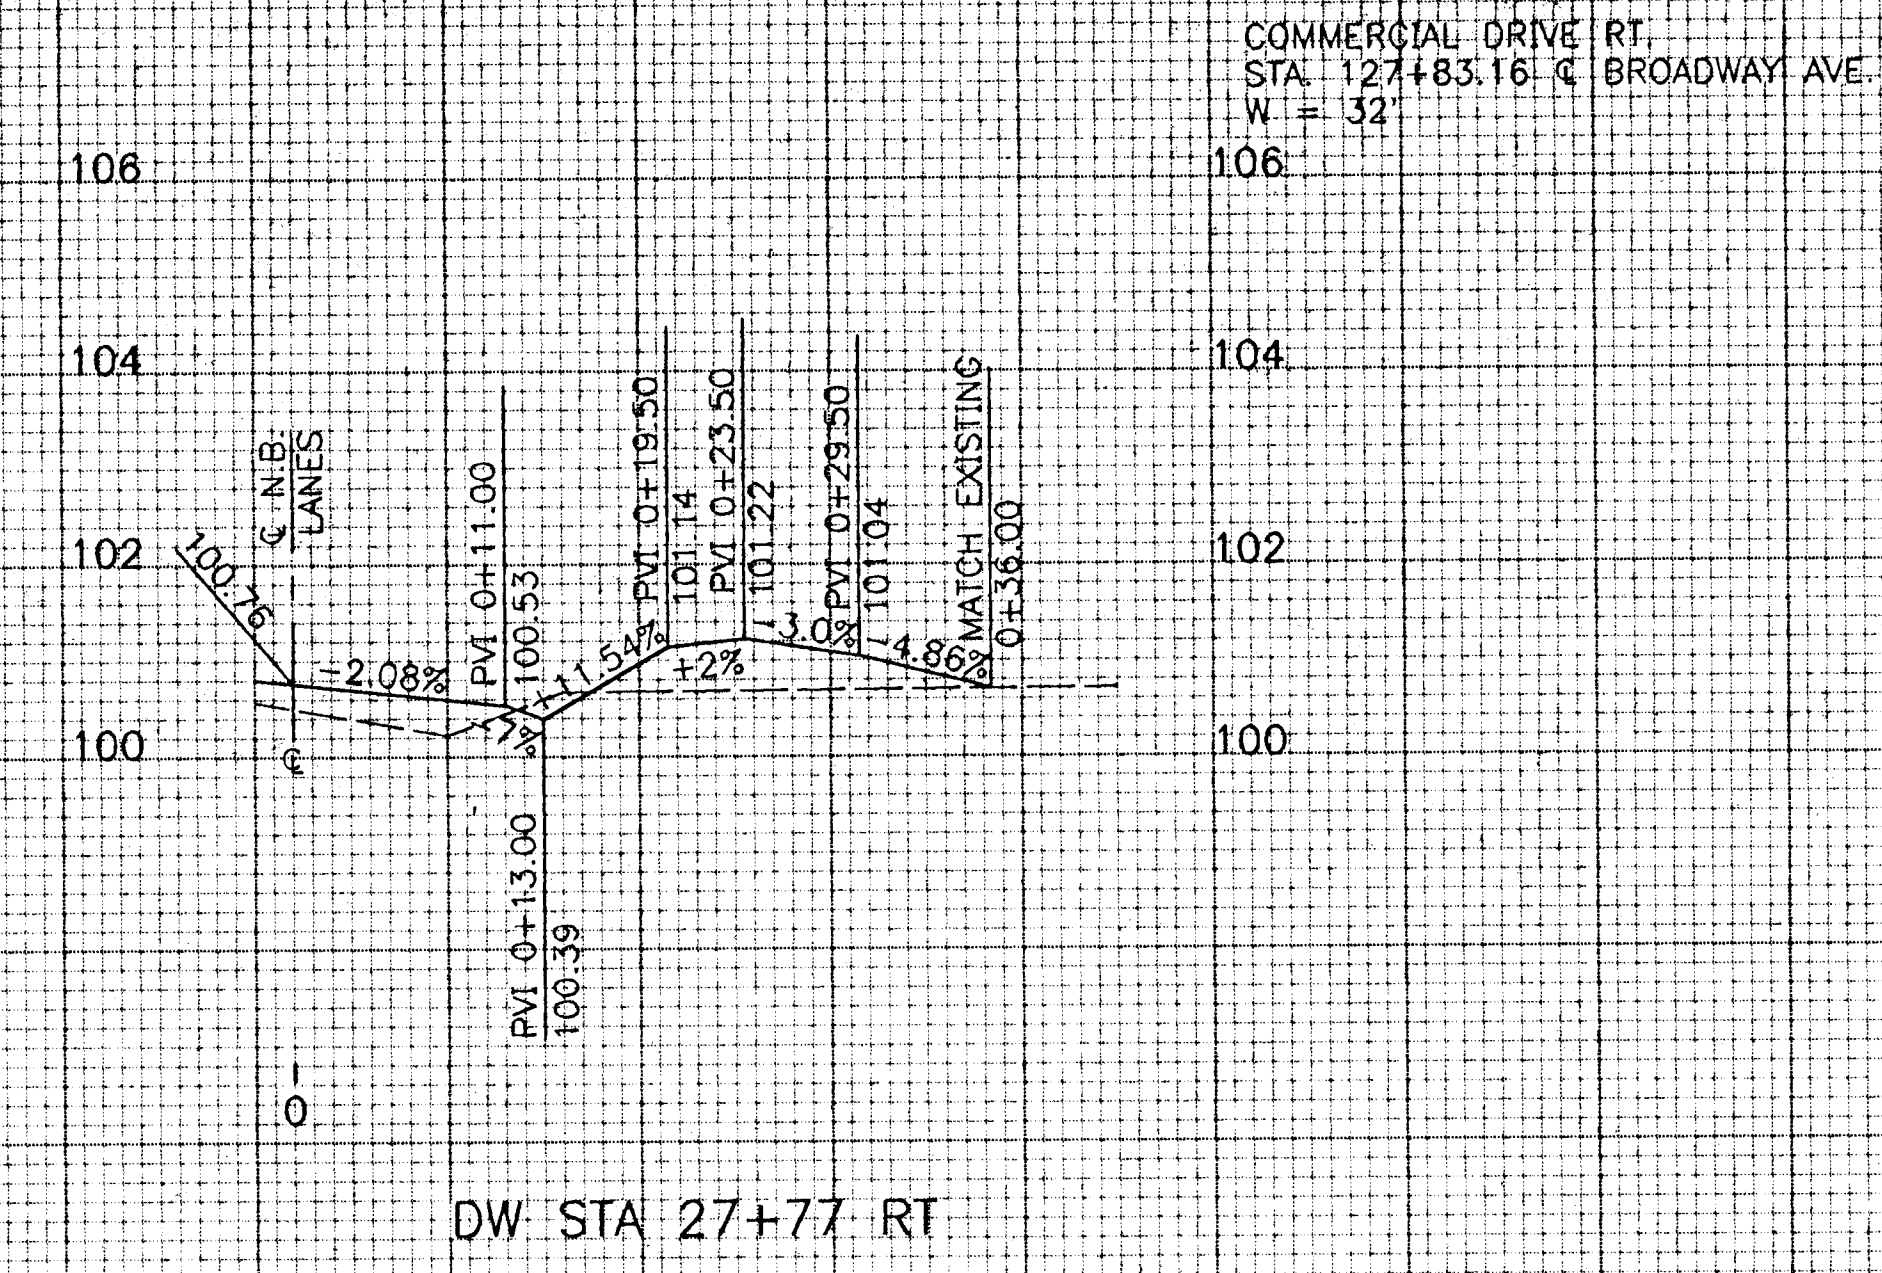


FHWA REGION NO.	STATE	PROJECT NO.	YEAR	SHEET NO.	TOTAL SHEETS
7	KANSAS		1993	14	35

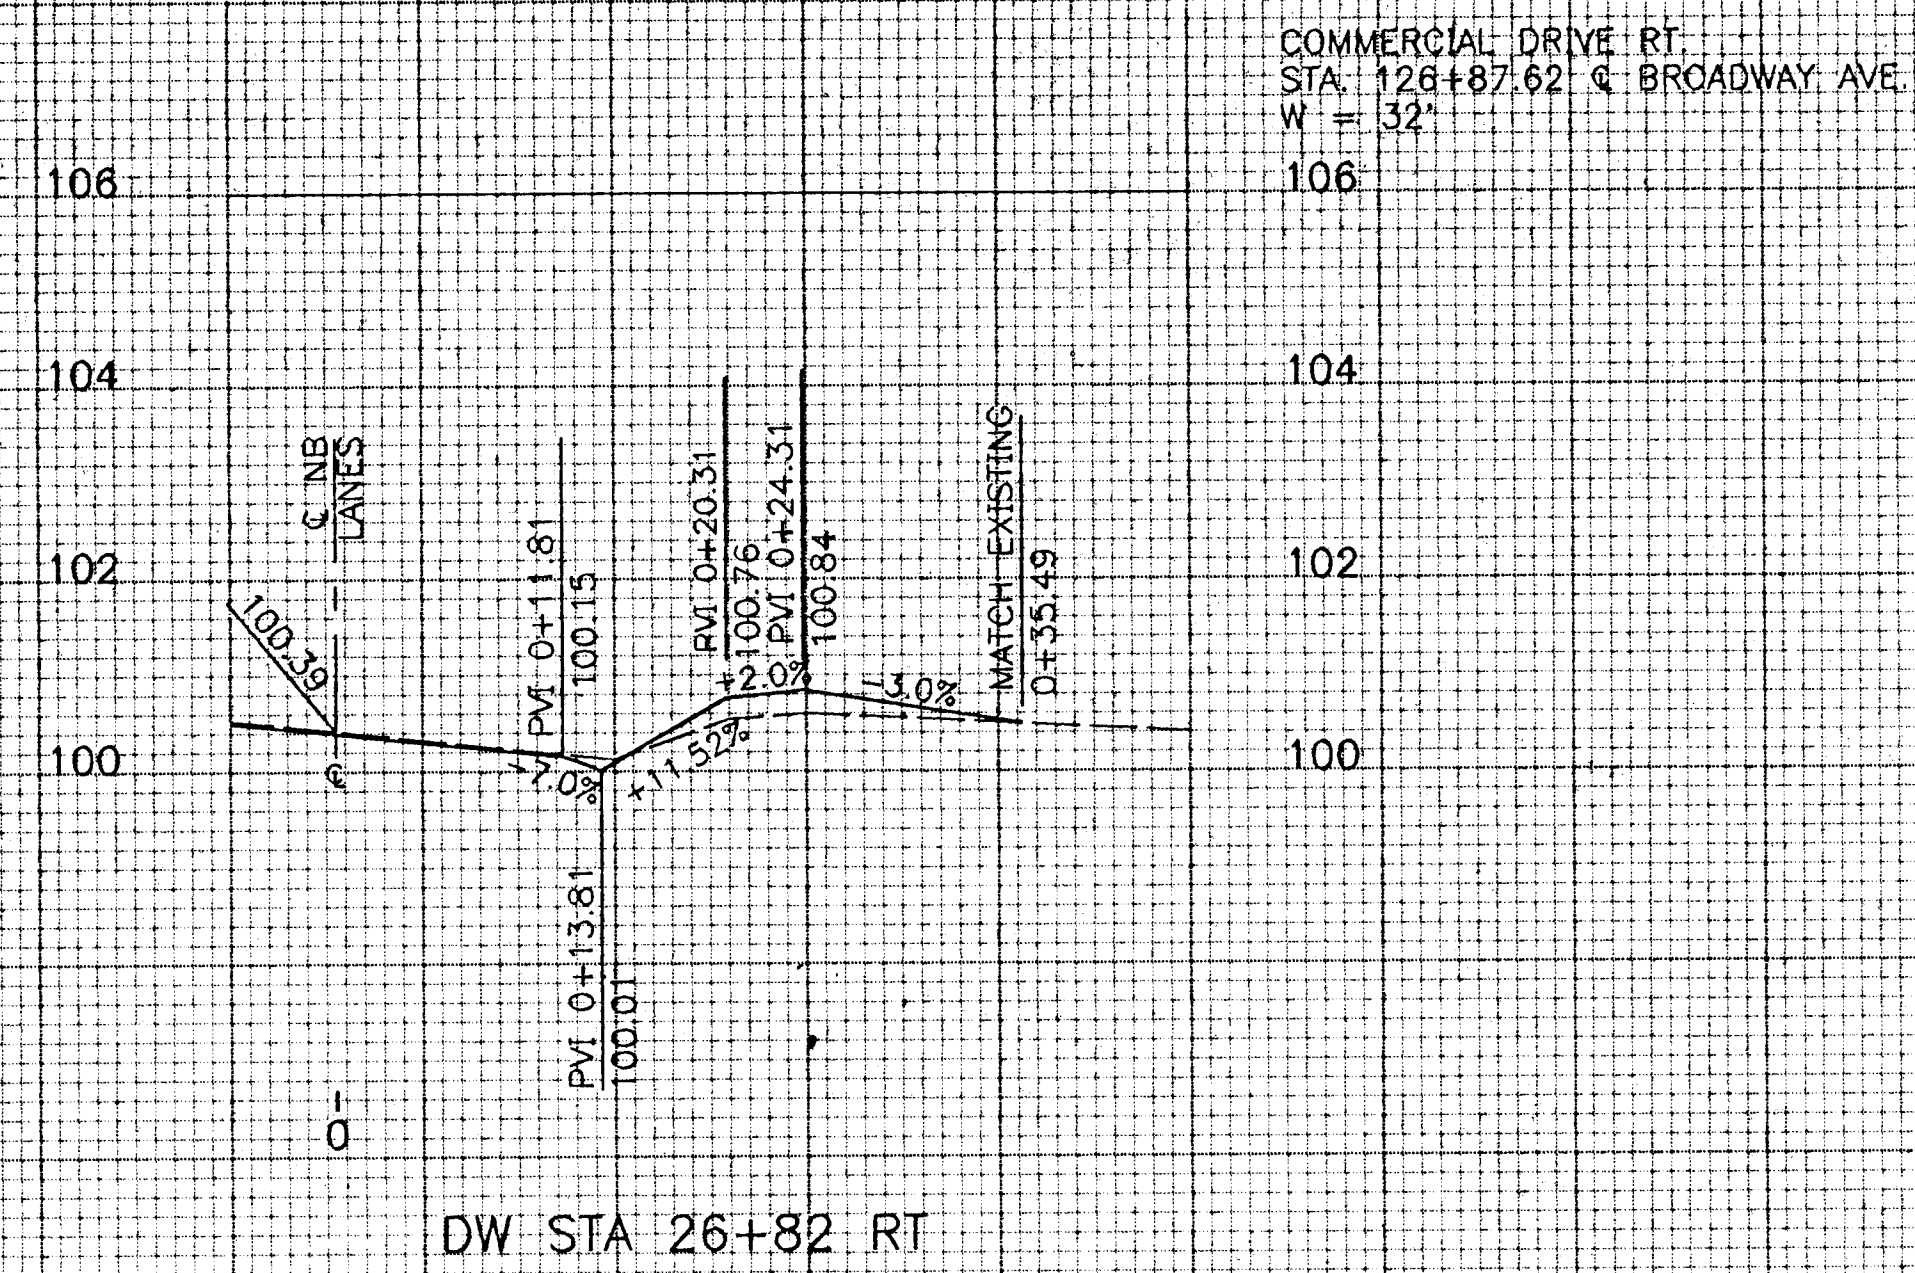

14106 DRIVE

HNTB

HOWARD NEEDLES TAMMEN & BERGENDOFF
ARCHITECTS ENGINEERS PLANNERS

THESE ARE PRELIMINARY PLANS
Subject to modification resulting from
subsequent review and final design.

3					
2					
1					
NO.	DATE	REVISIONS	BY	APP'D	
CITY OF WICHITA					
DRIVEWAY PROFILES					
SHEET NO.	SCALE	APP'D.	DESIGNED	DETAILED	QUANTITIES
DESIGN CK.	DETAIL CK.	QUAN CK.	TRACED	TRACE CK.	