FHWA REGION NO	STATE	PROJECT NO	YEAR	SHEET NO	TOTAL SHEETS
7	KANSAS		1993	24	35

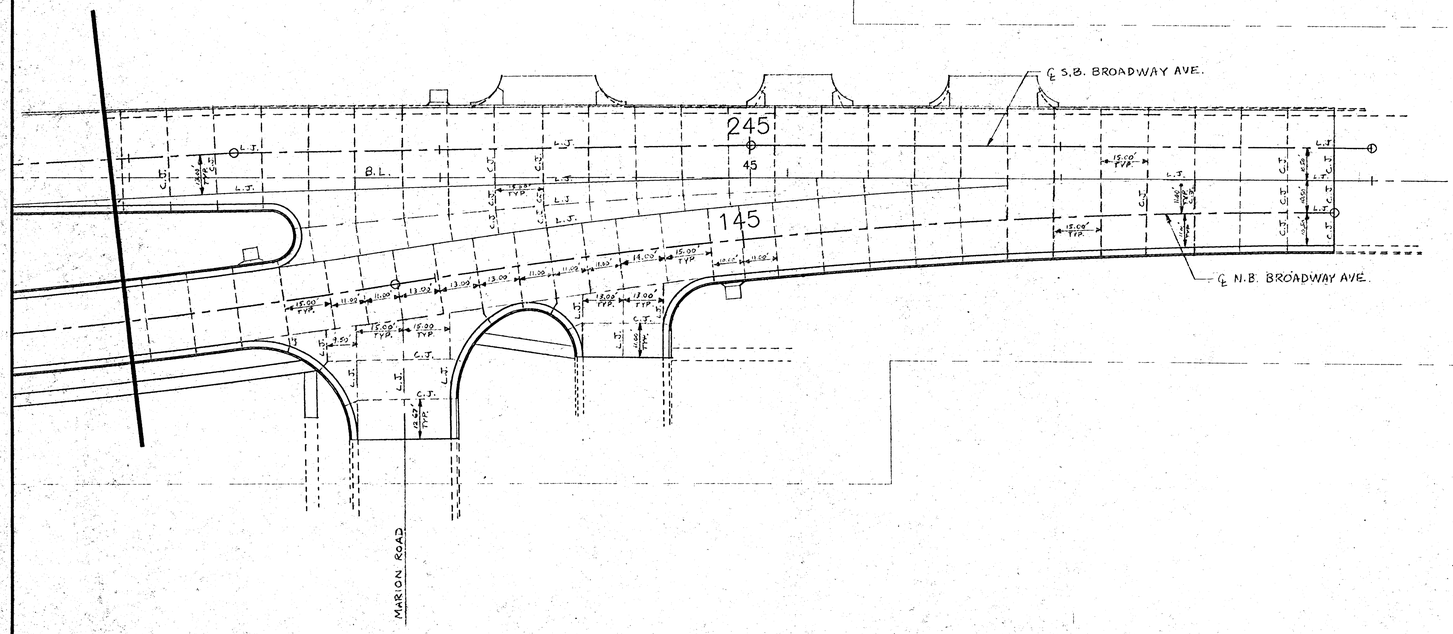

LEGEND

- LONGITUDINAL JOINT
- CONTRACTION JOINT
- ✳ OMIT DOWEL BARS

HNTB
HOWARD NEEDLES TAMMEN & BERGENDOFF
ARCHITECTS ENGINEERS PLANNERS

20200

THESE ARE PRELIMINARY PLANS
Subject to modification resulting from subsequent review and final design.

NO	DATE	REVISIONS	BY	APP'D
3				
2				
1				

CITY OF WICHITA

JOINT LAYOUT
STA. 143+00 TO STA. 146+90.54

SHEET NO.	SCALE 1" = 20'	APP'D.	
DESIGNED MLM	DETAILED	QUANTITIES	TRACED
DESIGN CK.	DETAIL CK.	QUAN CK.	TRACE CK.

74106