


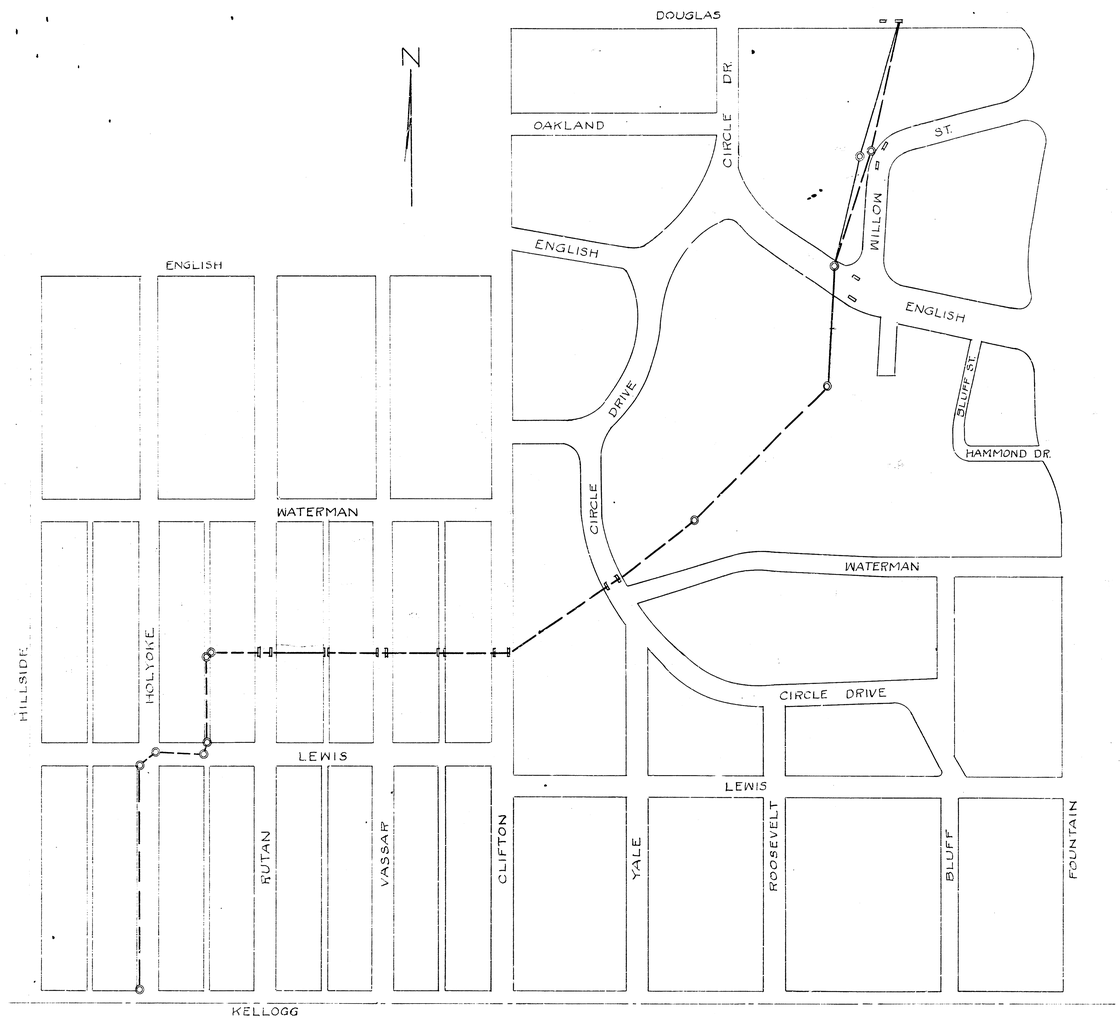


RECONSTRUCTION
STORM WATER SEWER NO. 15
L.K. WHITE CITY ENGINEER
WICHITA, KAN. 1949

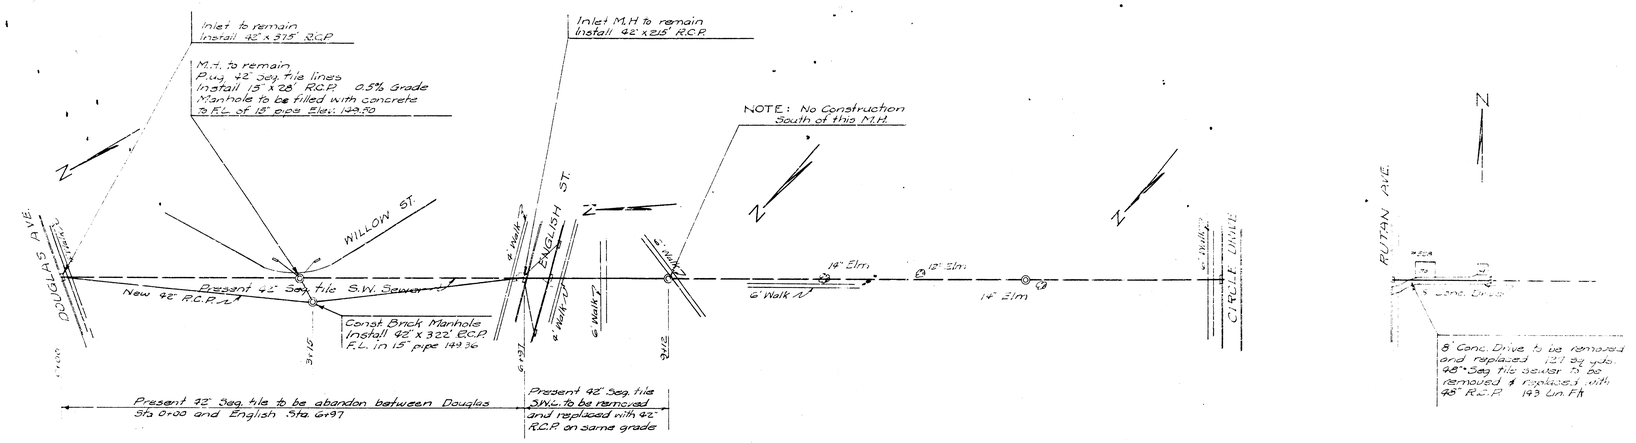

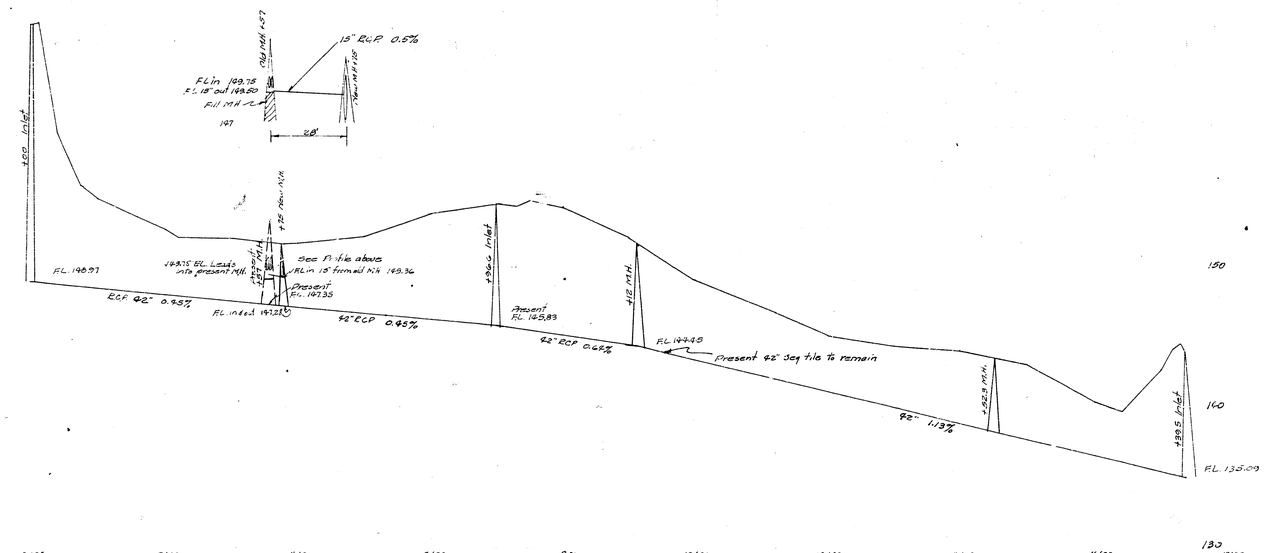

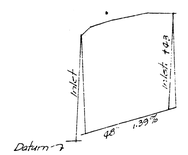

RECONSTRUCTION
STORM WATER SEWER NO. 15
L.K. WHITE CITY ENGINEER
1949
Scale Vert. 1"=8'
Horz. 1"=200'

0+00 2+00