





EAST HALF
STORM WATER SEWER.
DISTRICT 20.

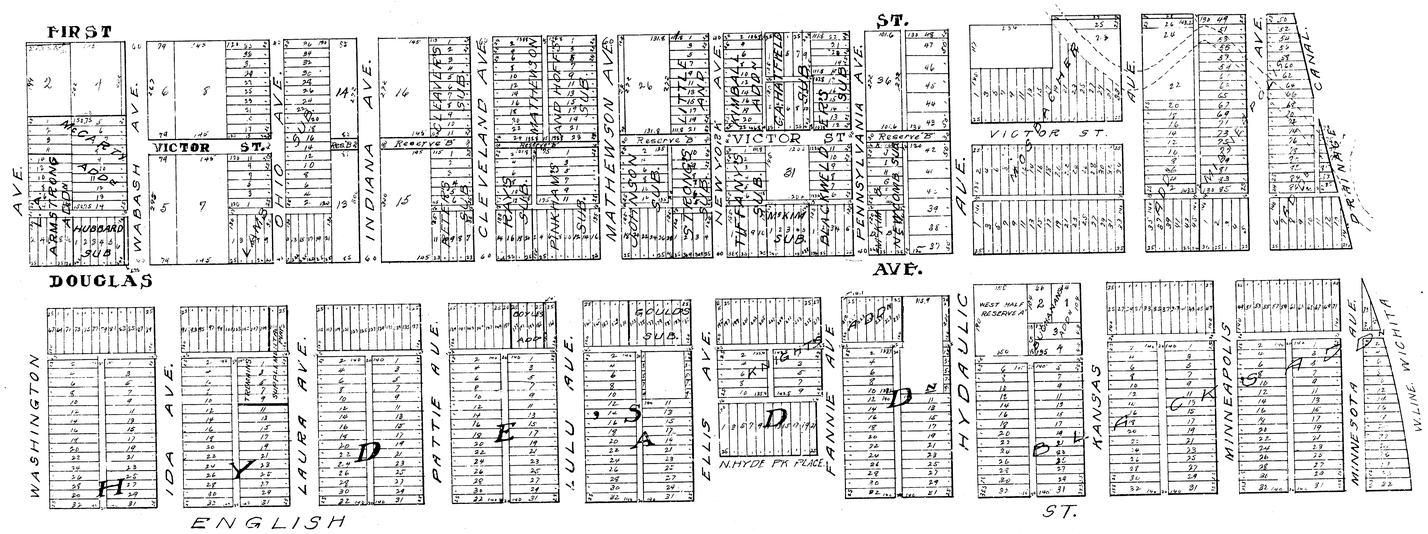

WEST HALF
STORM WATER SEWER.
DISTRICT 20.

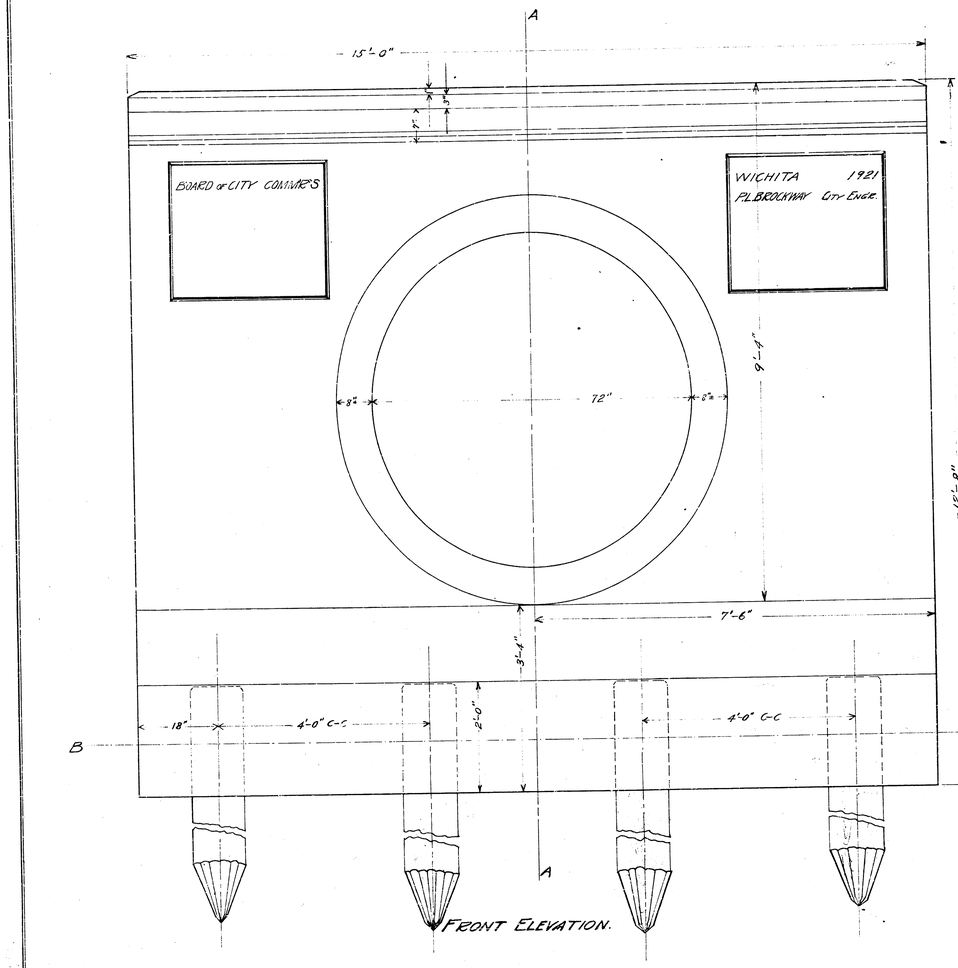


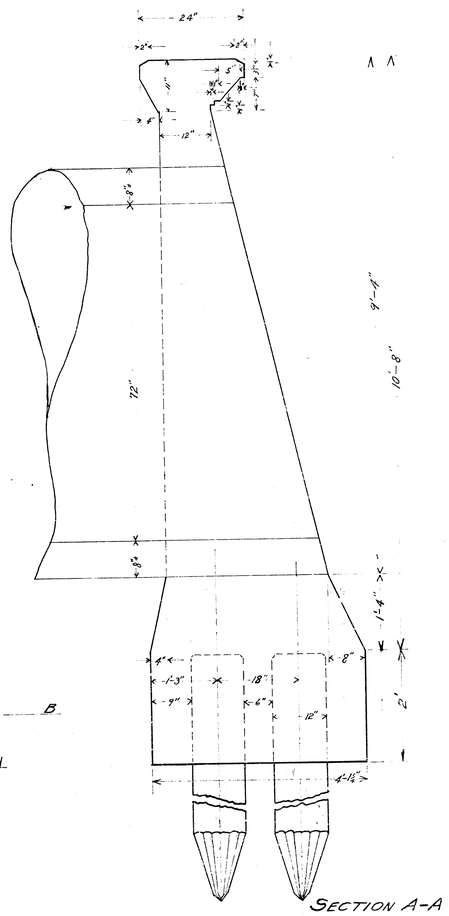


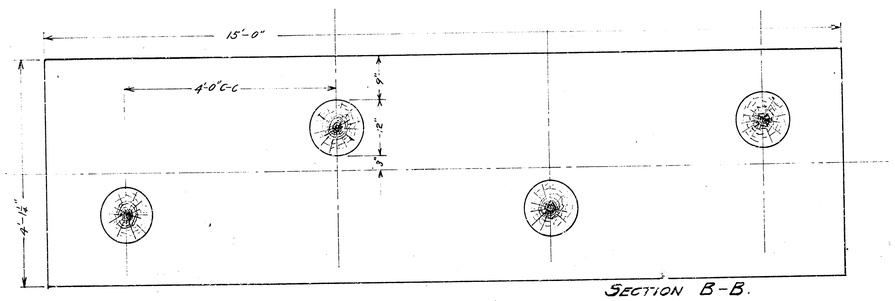



DETAIL OF OUTLET PROTECTION
S.W.S. No. 2C
AT DOUGLAS AVE. &
WICHITA DRAINAGE CANAL
DRAWN BY H.F.MUSICK JAN. 27. 1921.


WICHITA Scale 1"=1' KANSAS.

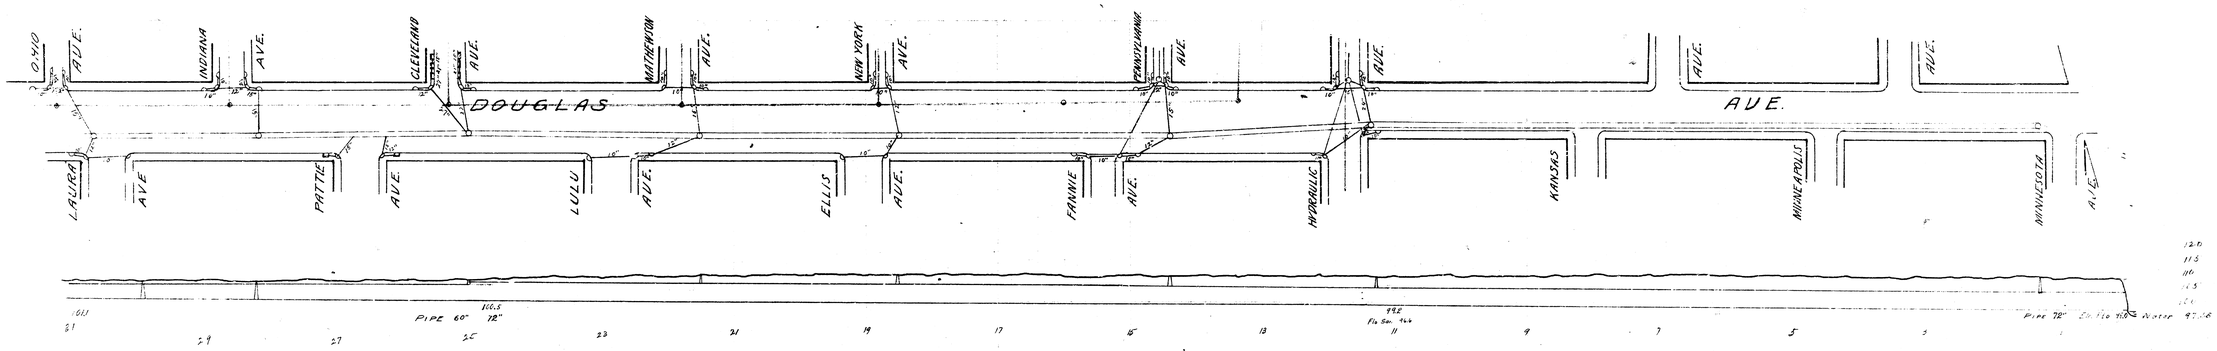


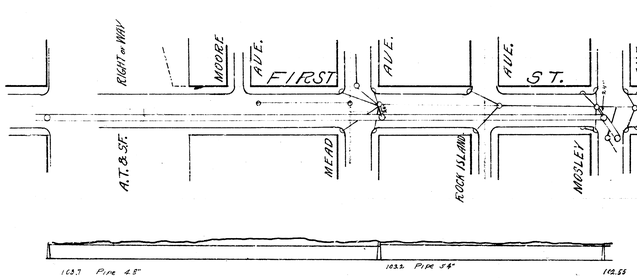

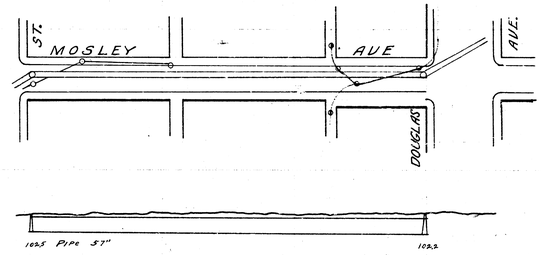

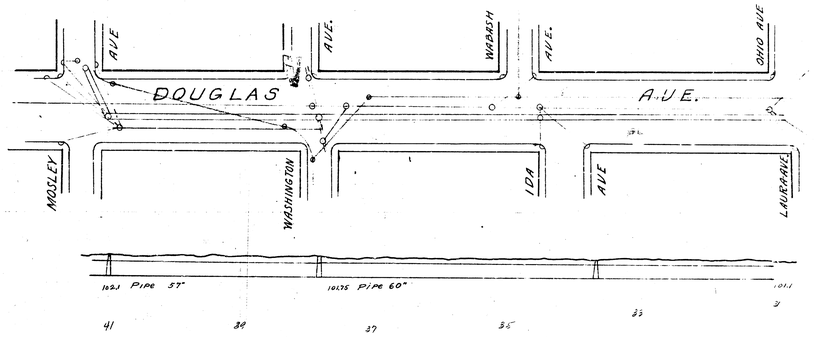

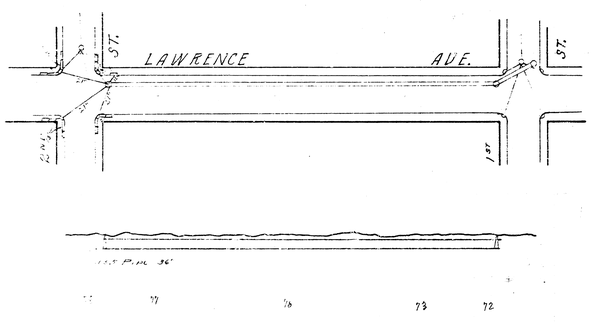

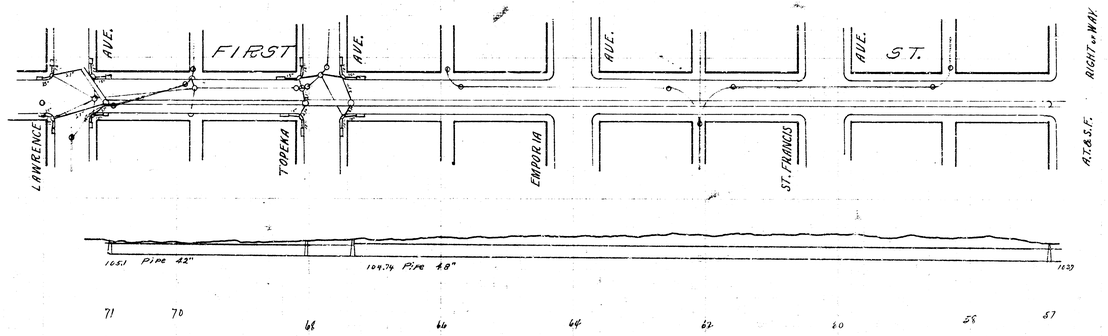

STORM WATER SEWER DISTRICT 20.