STORM WATER SEWER
DIST NO. 21
WICHITA KANSAS
P. L. BROCKWAY
CITY ENGINEER
7-20-22

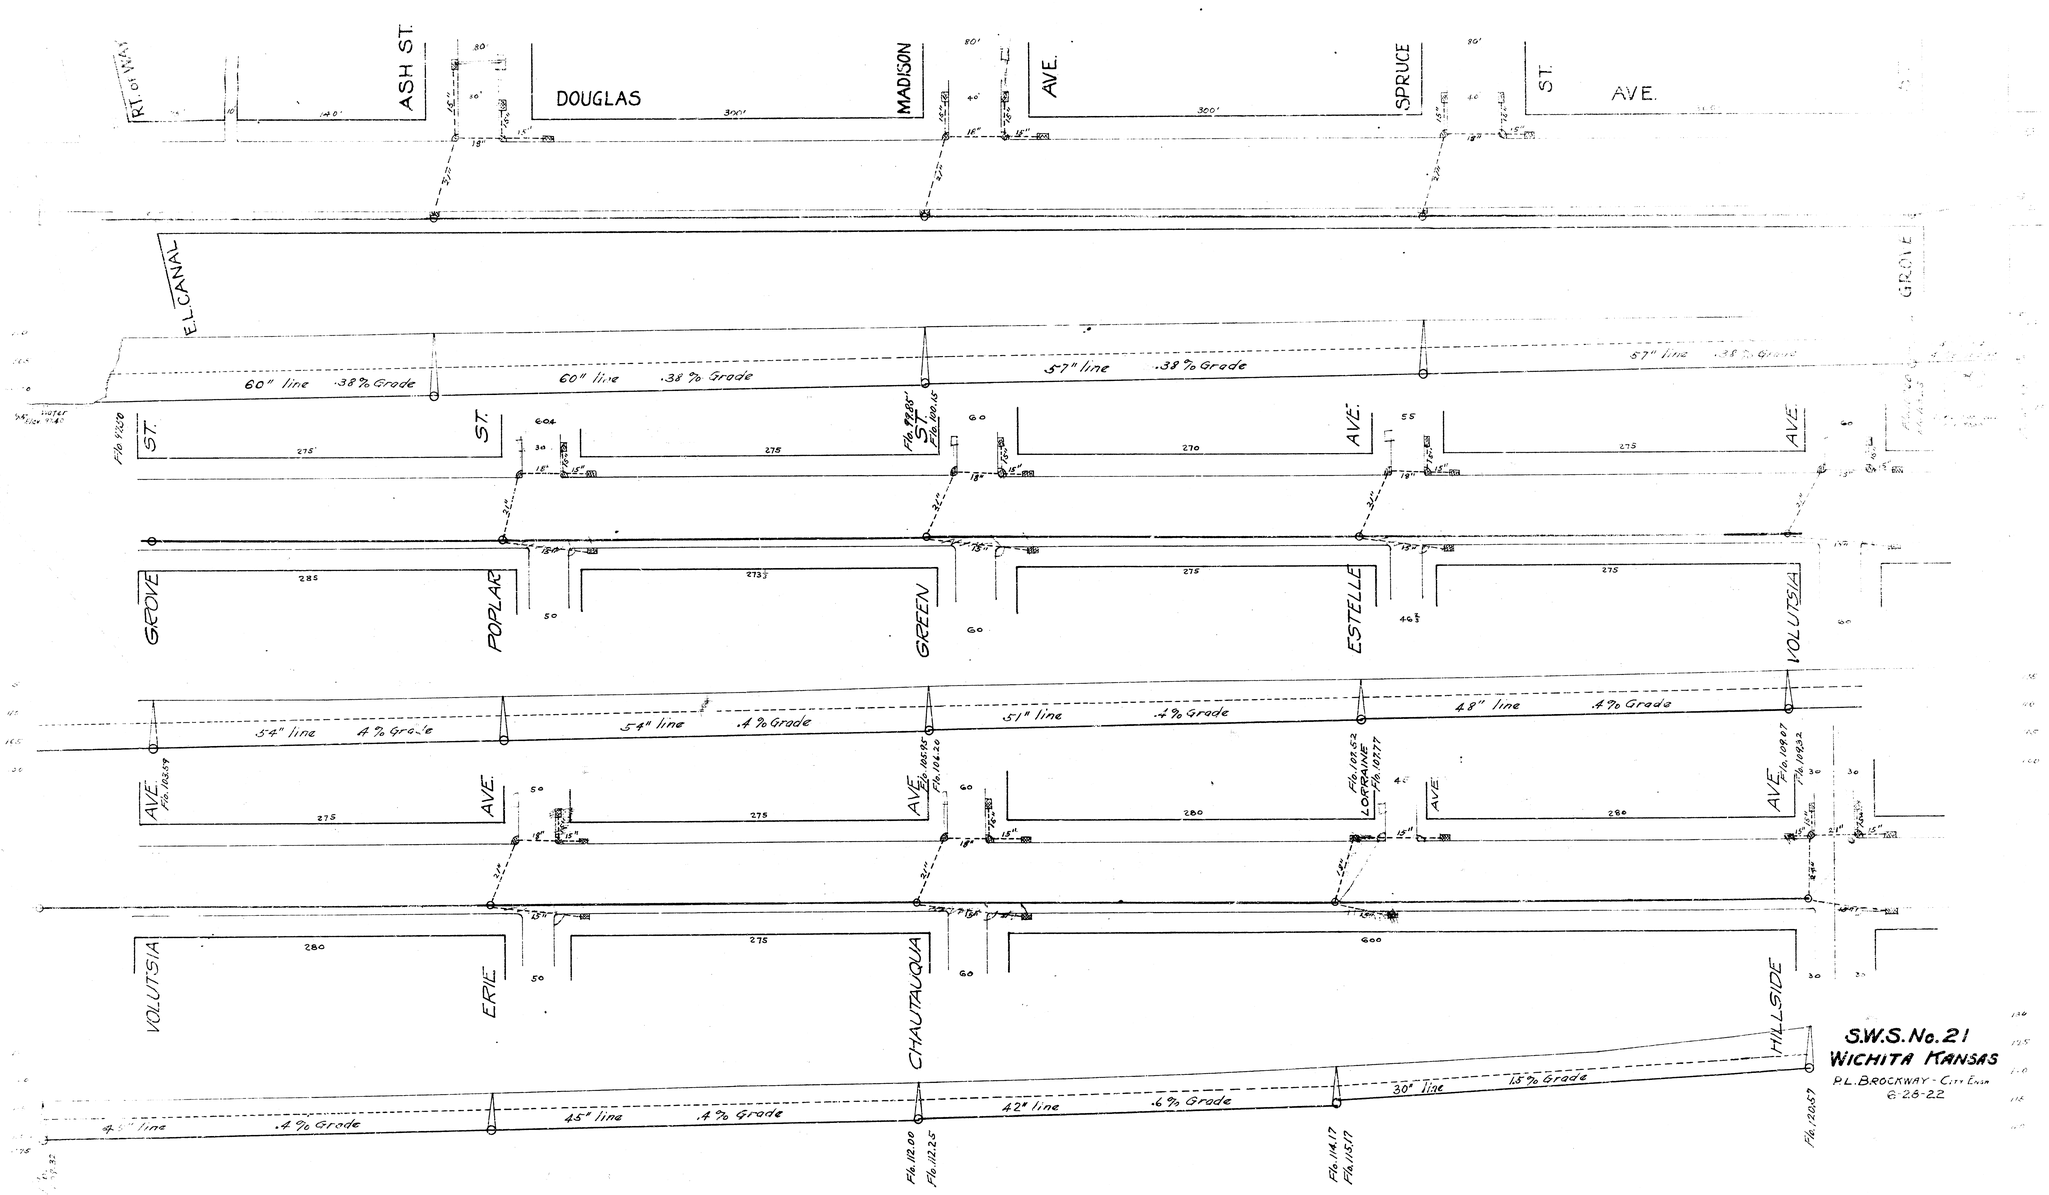

S.W.S. No. 21
WICHITA KANSAS
P.L. BROCKWAY - City Engr.
6-26-22