
S.W.S. #29 WICHITA, KANSAS

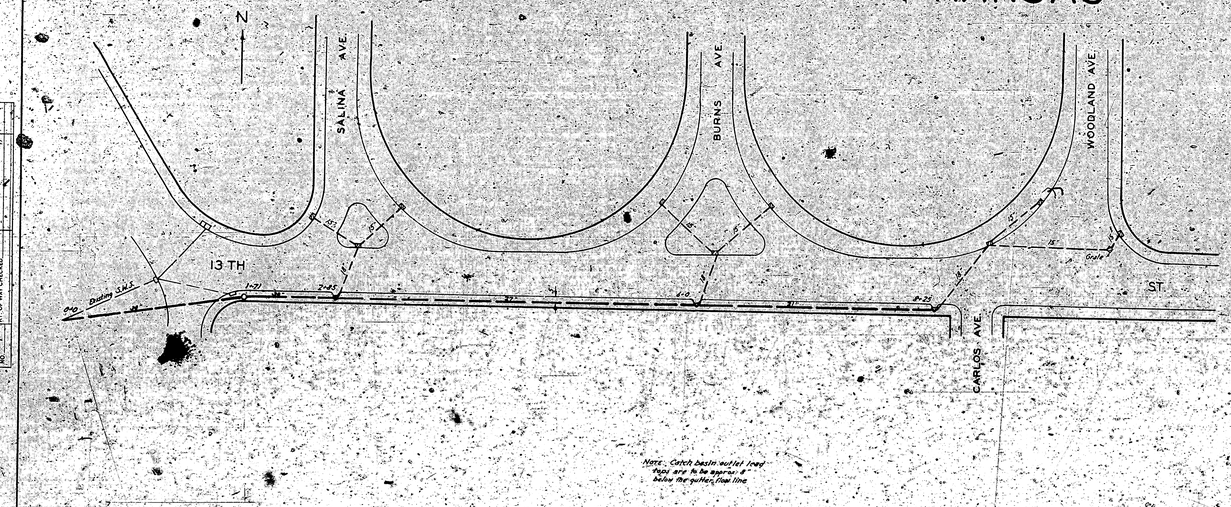


Note: Catch basin outlet lines
Pipe are to be approx. 4'
below the gutter flow line

PLAN
SURVEYED
PLOTTED
NOTE BOOK
NO.
DATE
BY
CHECKED
LAYOUT CHECKED
PT. OF WAY CHECKED

PROFILE
SURVEYED
PLOTTED
NOTE BOOK
NO.
DATE
BY
GRADES CHECKED
MISCELLANEOUS NOTES ON GRADE

ENGINEERING DEPARTMENT
CITY OF WICHITA, KANSAS
P.L. BROCKWAY CITY ENGINEER
SCALE 1" = 50' DRAWN BY: AC
1939

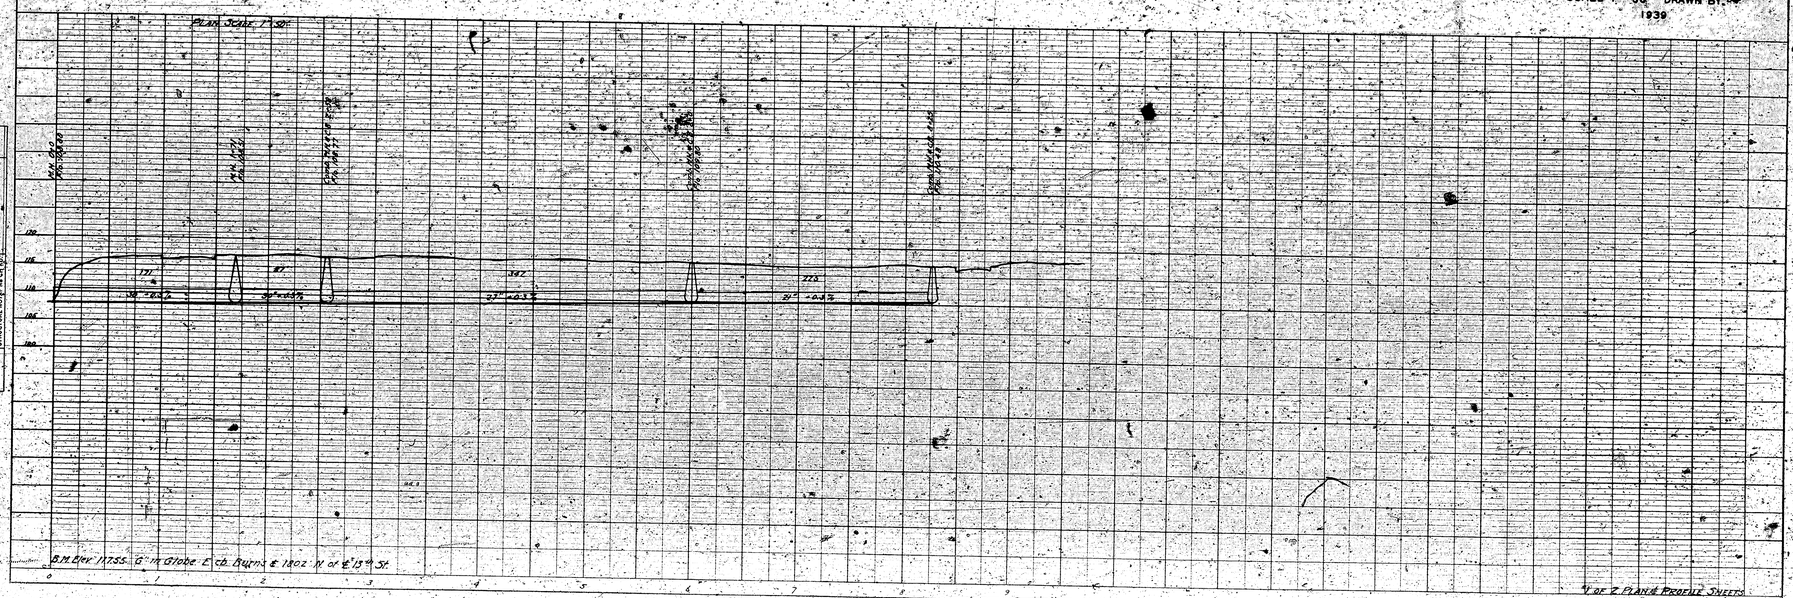

4 OF 7 PLAN & PROFILE SHEETS

S.W.S. #29 WICHITA, KANSAS

