


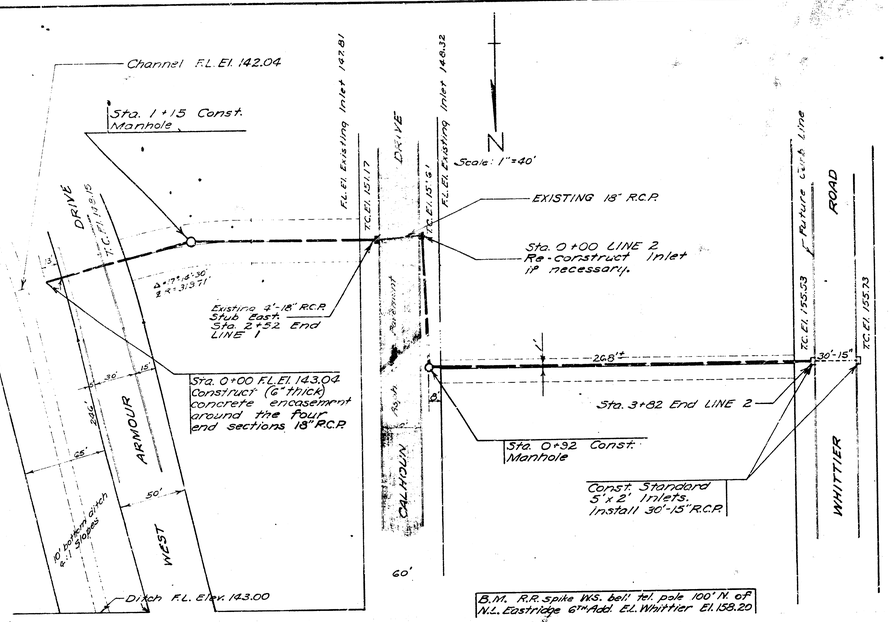


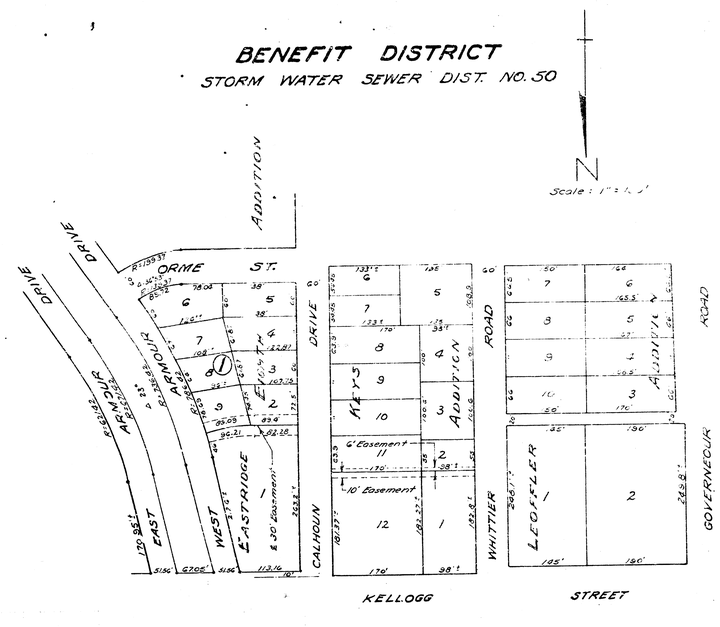

November, 1952
J.C.A.
Checked by
Note Book No. 35-13

Profile Scale 1"= 40' Horiz.
1"= 4' Vert.

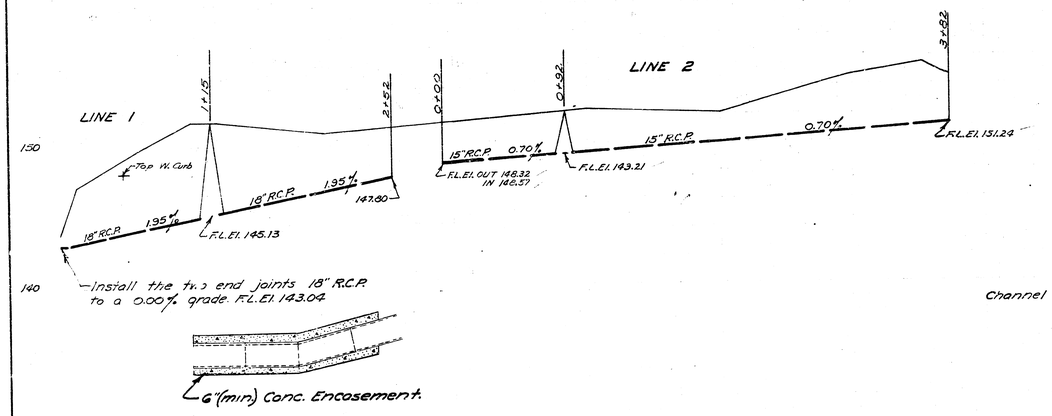

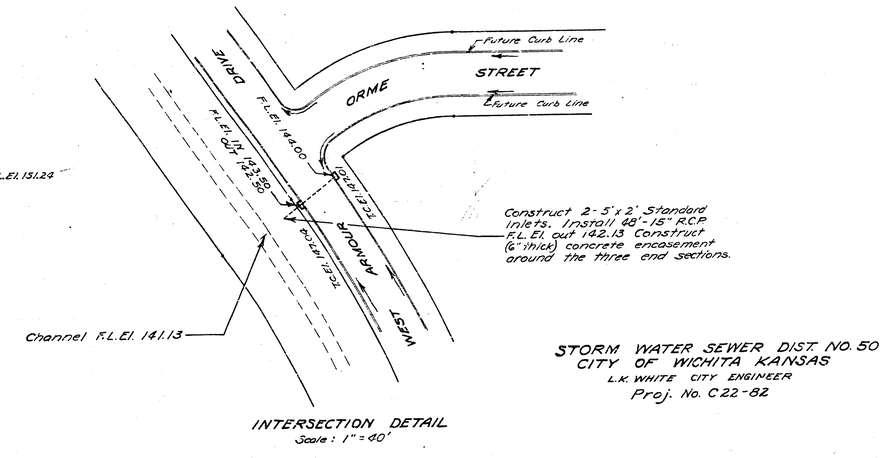

STORM WATER SEWER DIST. NO. 50
CITY OF WICHITA KANSAS
L.K. WHITE CITY ENGINEER
Proj. No. C22-82

SHEET NO. 1 of 1