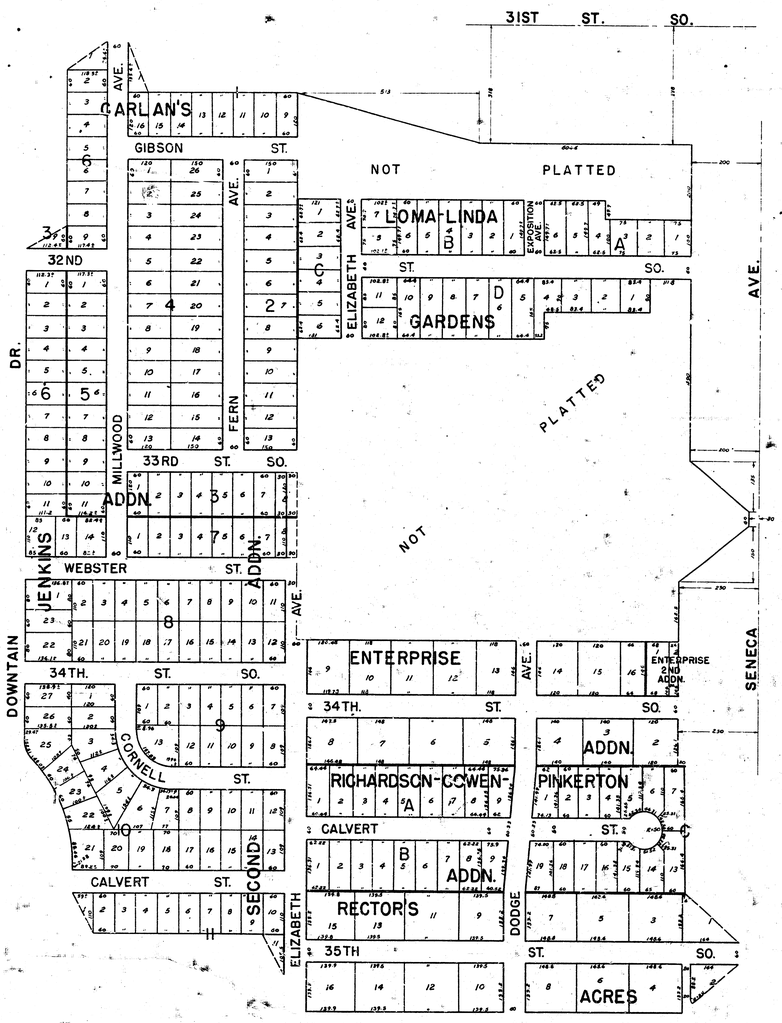

BENEFIT DISTRICT MAP

STORM WATER SEWER NO. 63

CITY OF WICHITA, KANS.

B. E. SMITH CITY ENGINEER

PROJECT NO C 25-64

LOCATION MAP

STORM WATER SEWER NO. 63

CITY OF WICHITA, KANSAS

B.E. SMITH - CITY ENGINEER

PROJECT NO. C25-64

APRIL, 1956

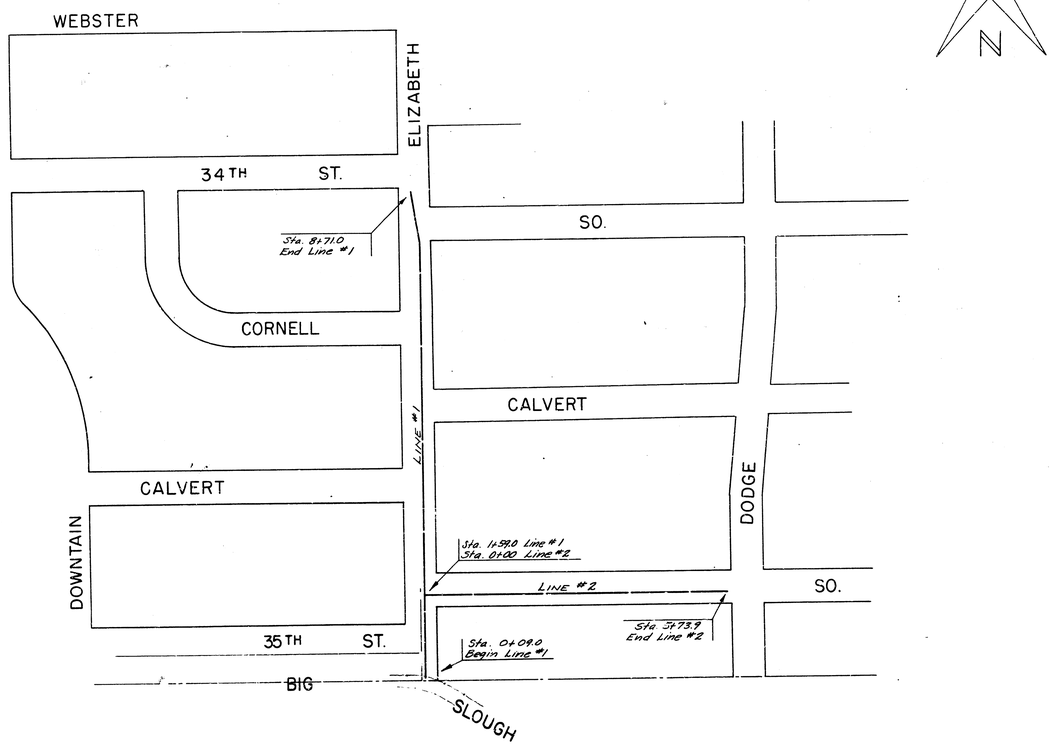

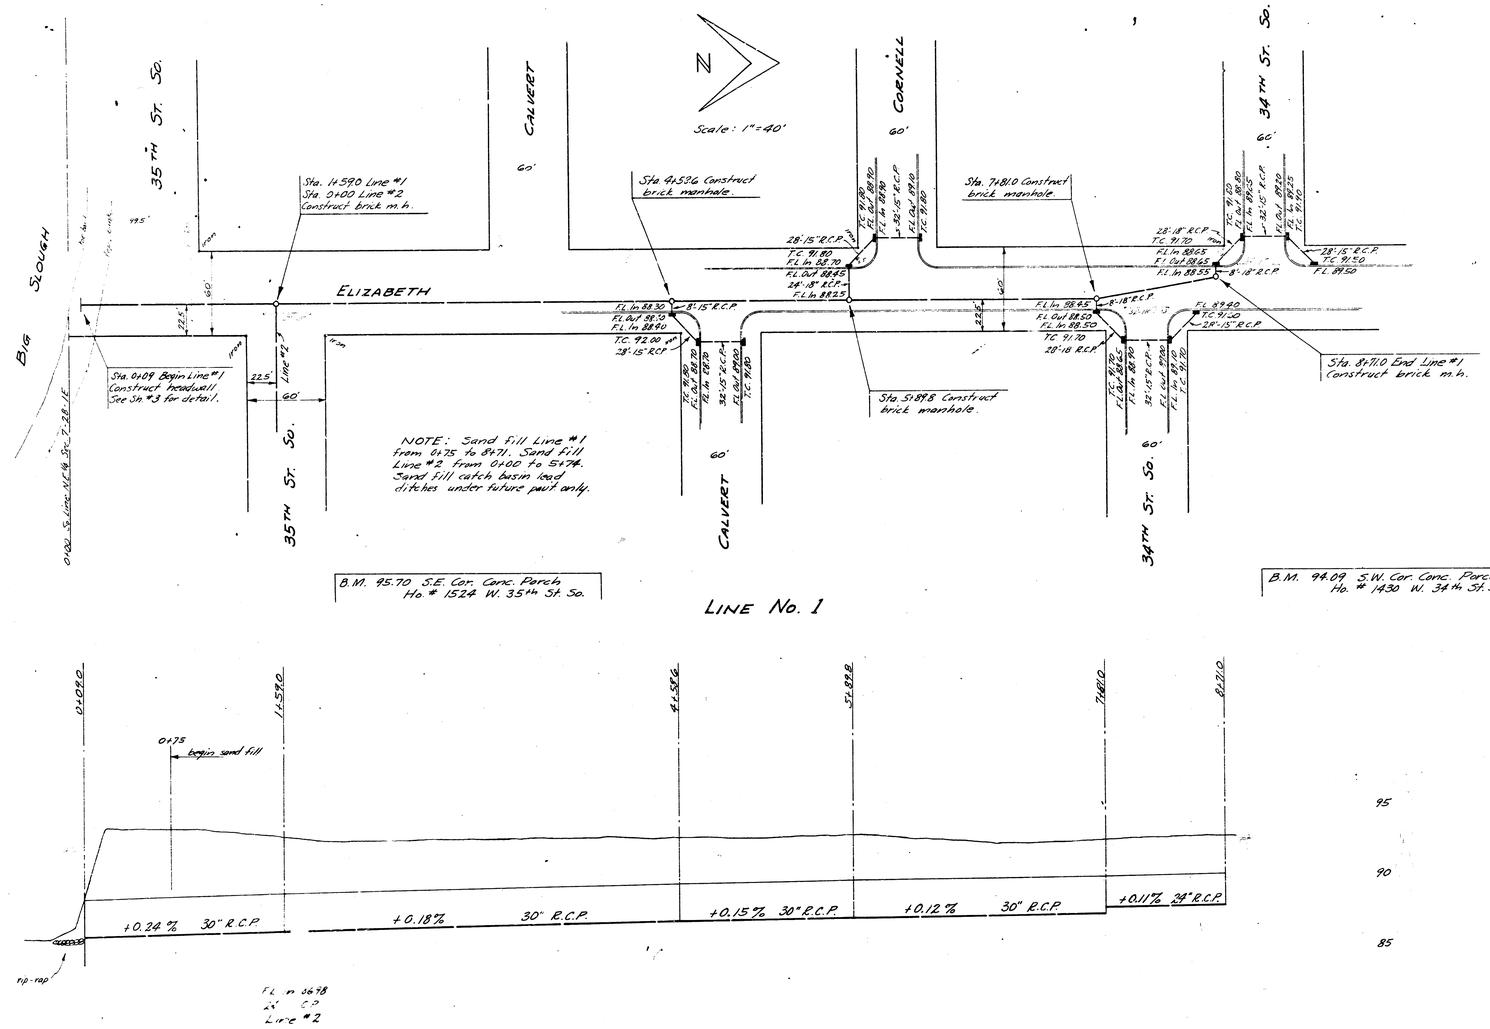

LINE No. 1

STORM WATER SEWER No. G3
PROJECT No. C25-G4
SHEET No. 2 OF 3

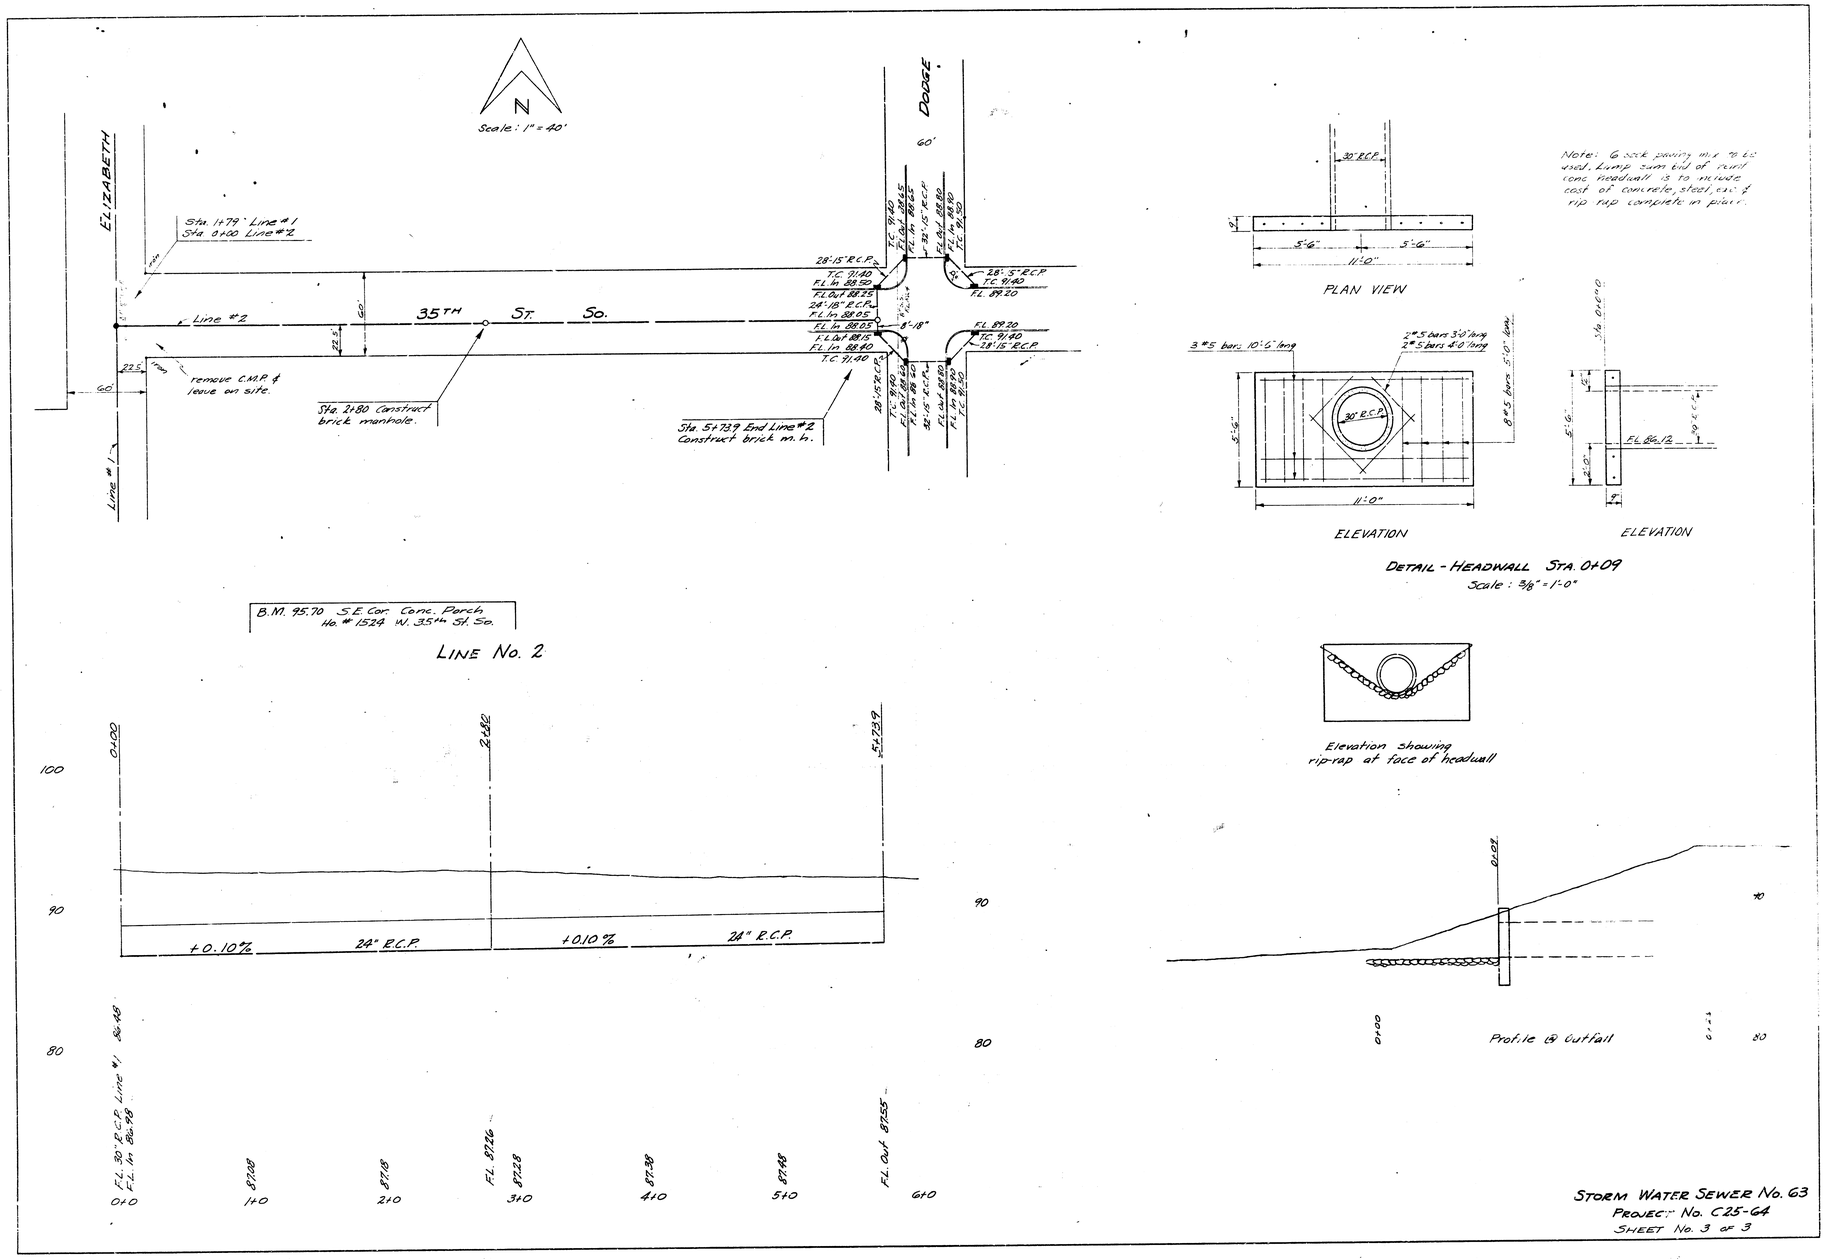

STORM WATER SEWER No. 63
PROJECT No. C25-64
SHEET No. 3 of 3