LOCATION MAP
STORM WATER SEWER NO.69
CITY OF WICHITA, KANSAS

B.E. SMITH — CITY ENGINEER
PROJECT NO. C 29-72 — JULY 1959

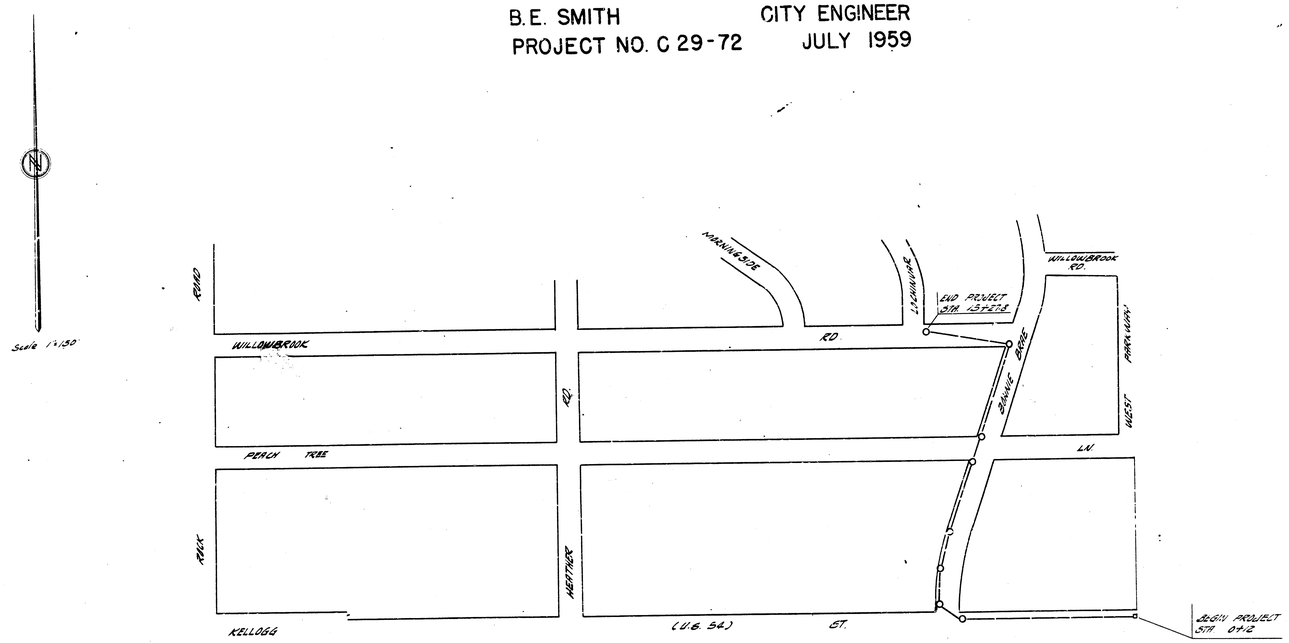

JULY, 1959

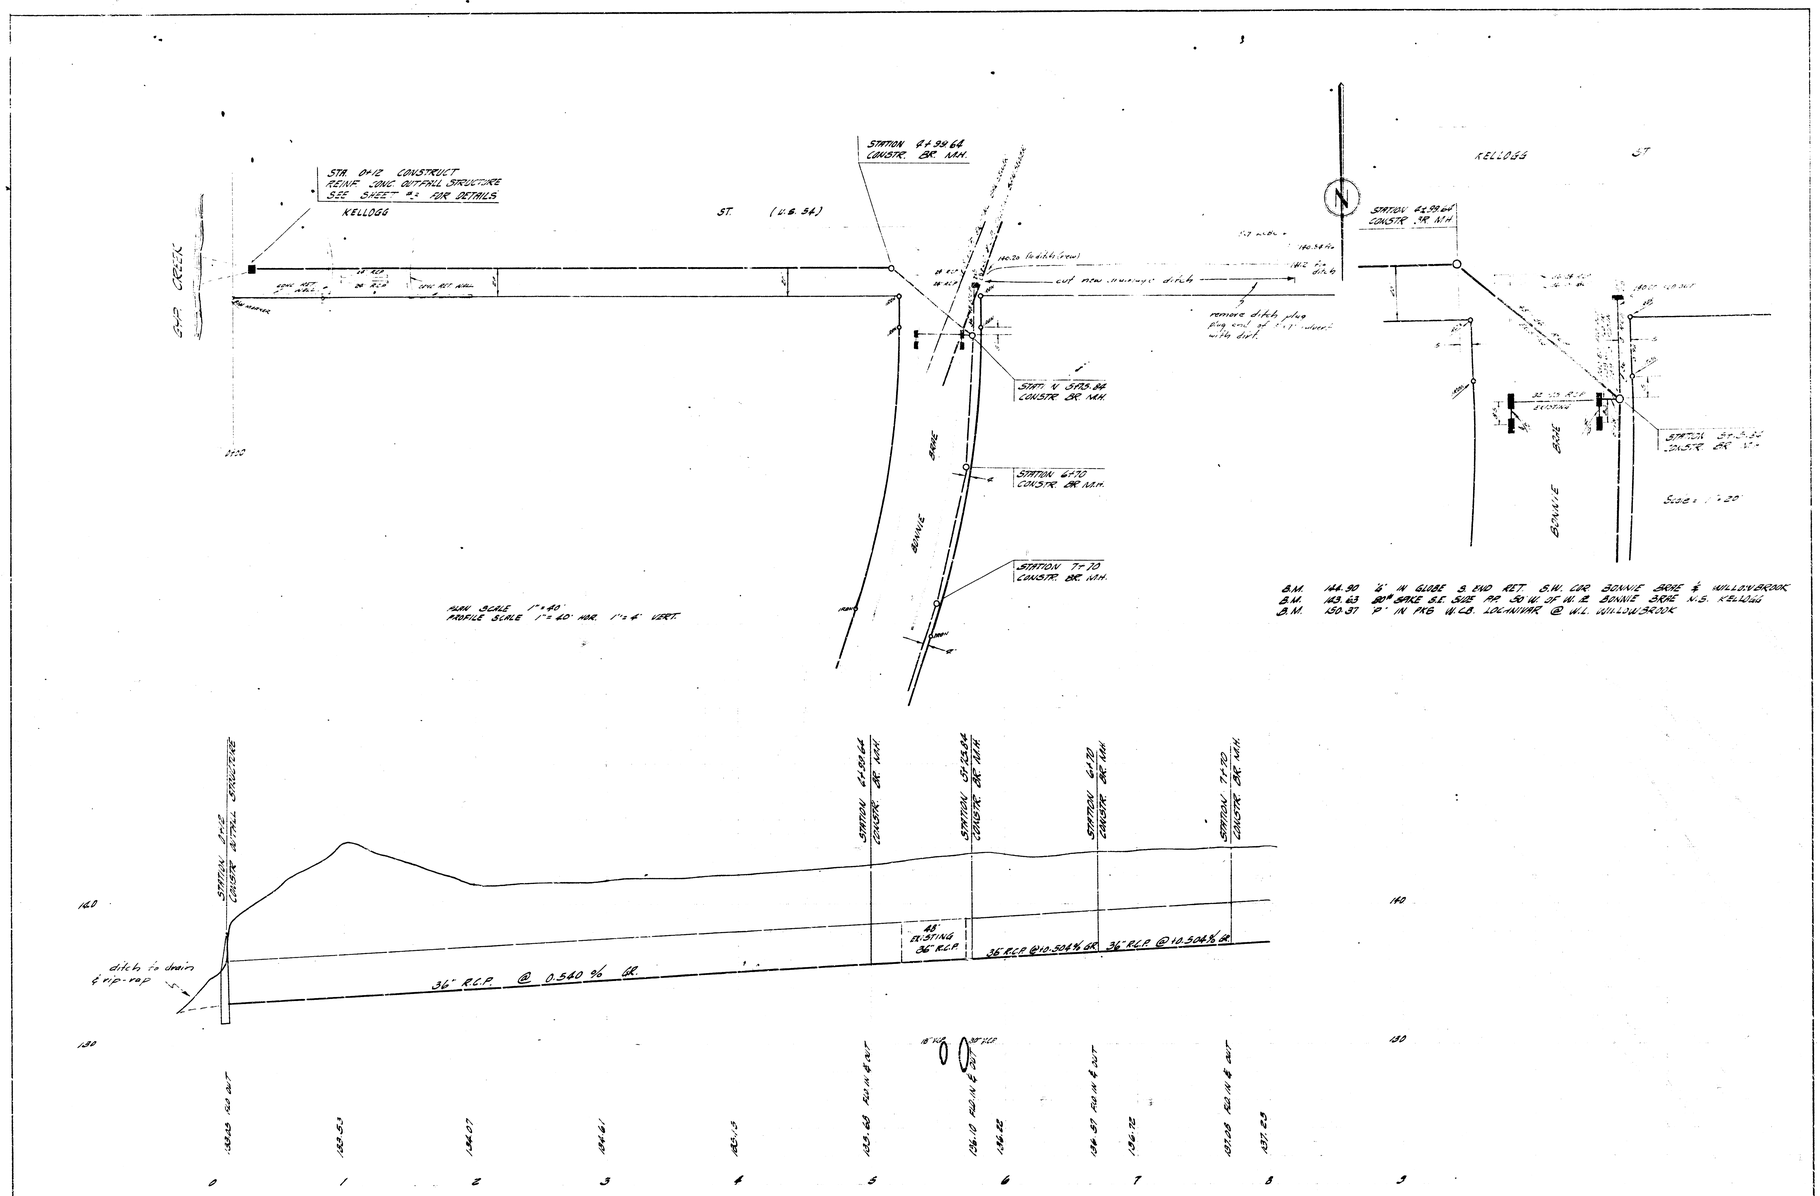

S.W.S. 69. C 29-72 (2/3)

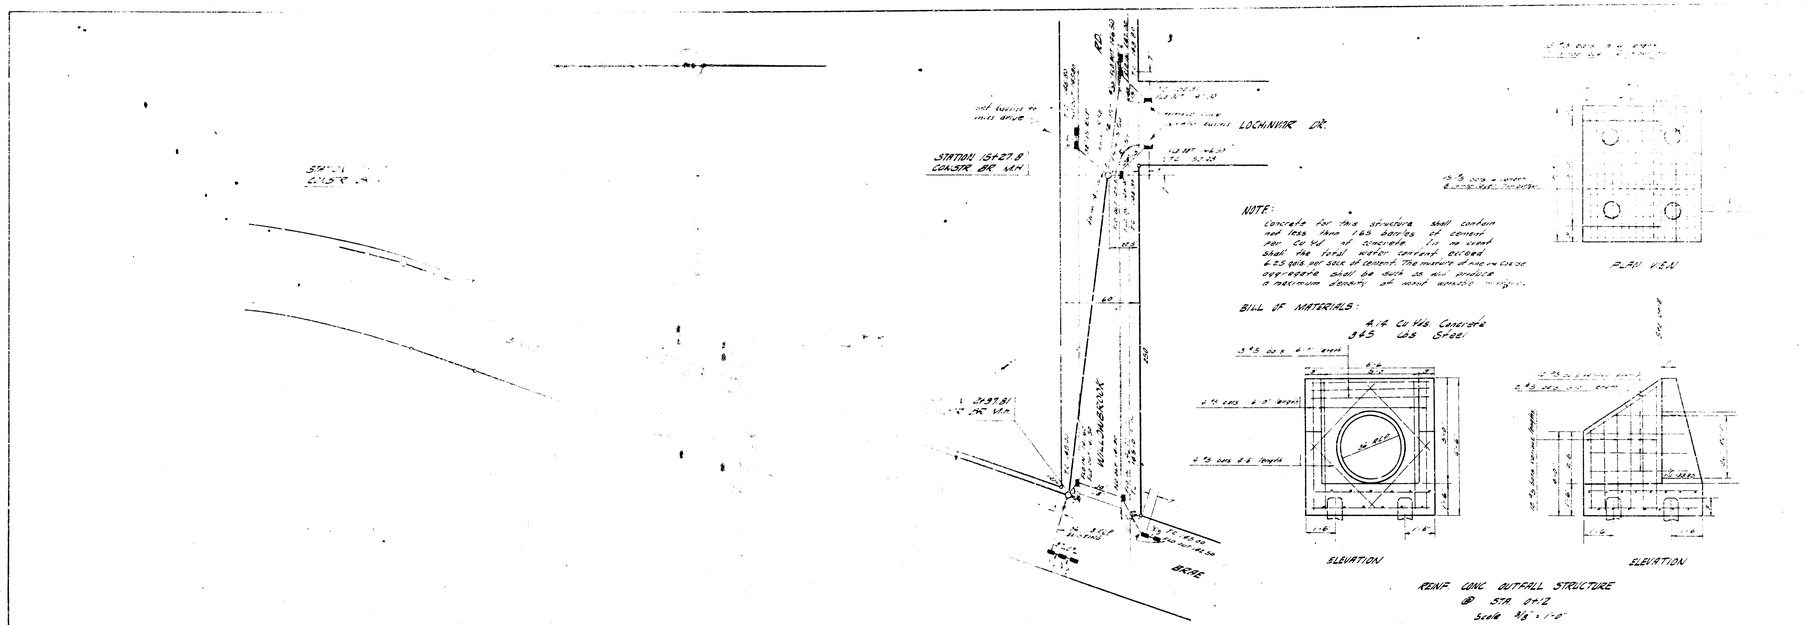

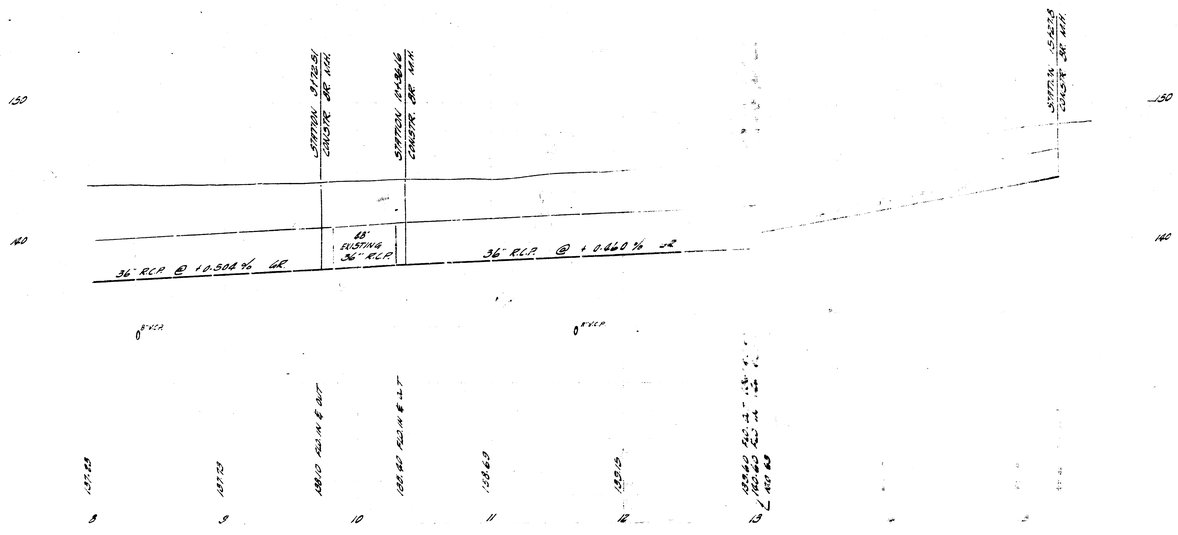

S.W.S. 69, C29-72

3/3