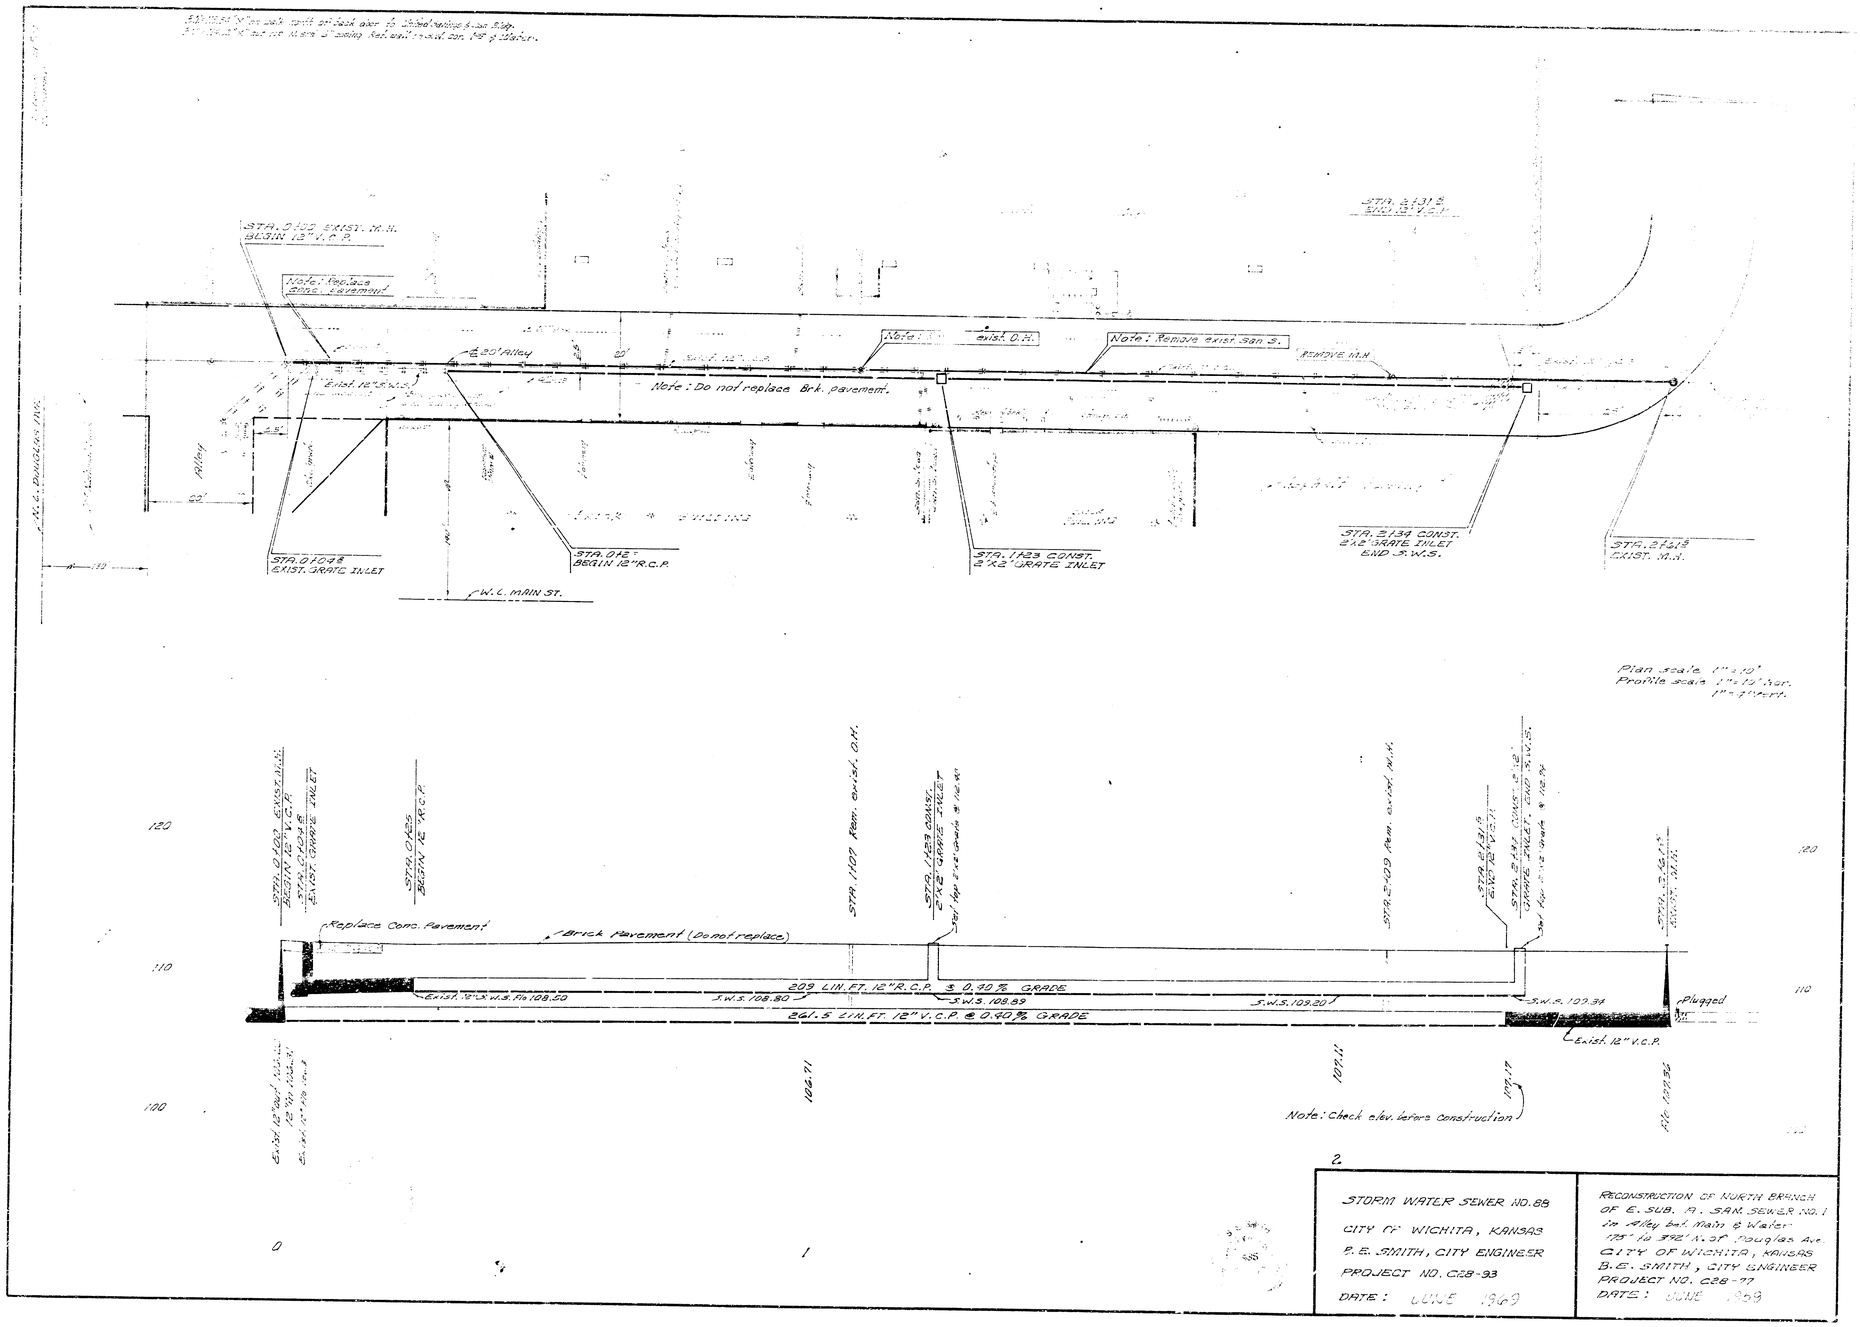

STORM WATER SEWER NO. 88
CITY OF WICHITA, KANSAS
B. E. SMITH, CITY ENGINEER
PROJECT NO. C28-93
DATE: JUNE 1969

RECONSTRUCTION OF NORTH BRANCH OF E. SUB. A. SAN. SEWER NO. 1
In Alley Bet. Main & Water
175' to 392' N. of Douglas Ave.
CITY OF WICHITA, KANSAS
B. E. SMITH, CITY ENGINEER
PROJECT NO. C28-77
DATE: JUNE 1969