
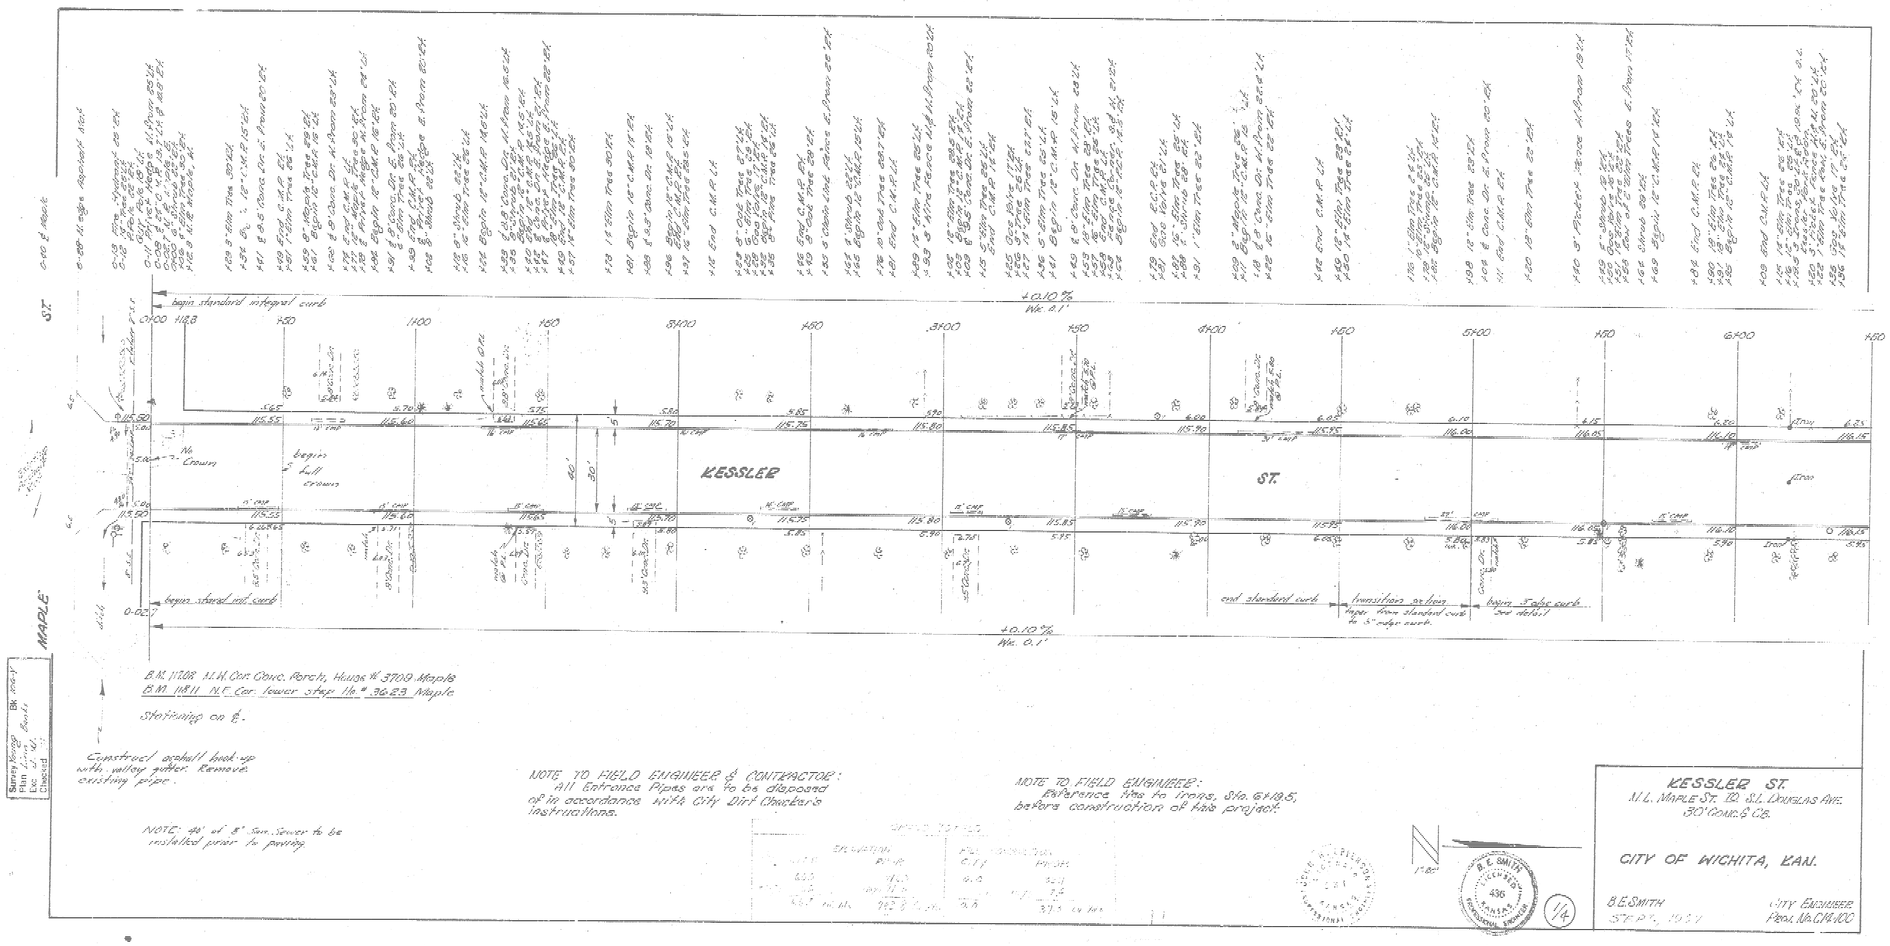


KESSLER ST.
N/L. MAPLE ST. TO S/L. DOUGLAS AVE.
30' Conc. B C&G.

CITY OF WICHITA, KAN.

B.E. SMITH — CITY ENGINEER
SEPT. 1957 — Proj. No. C/A 100

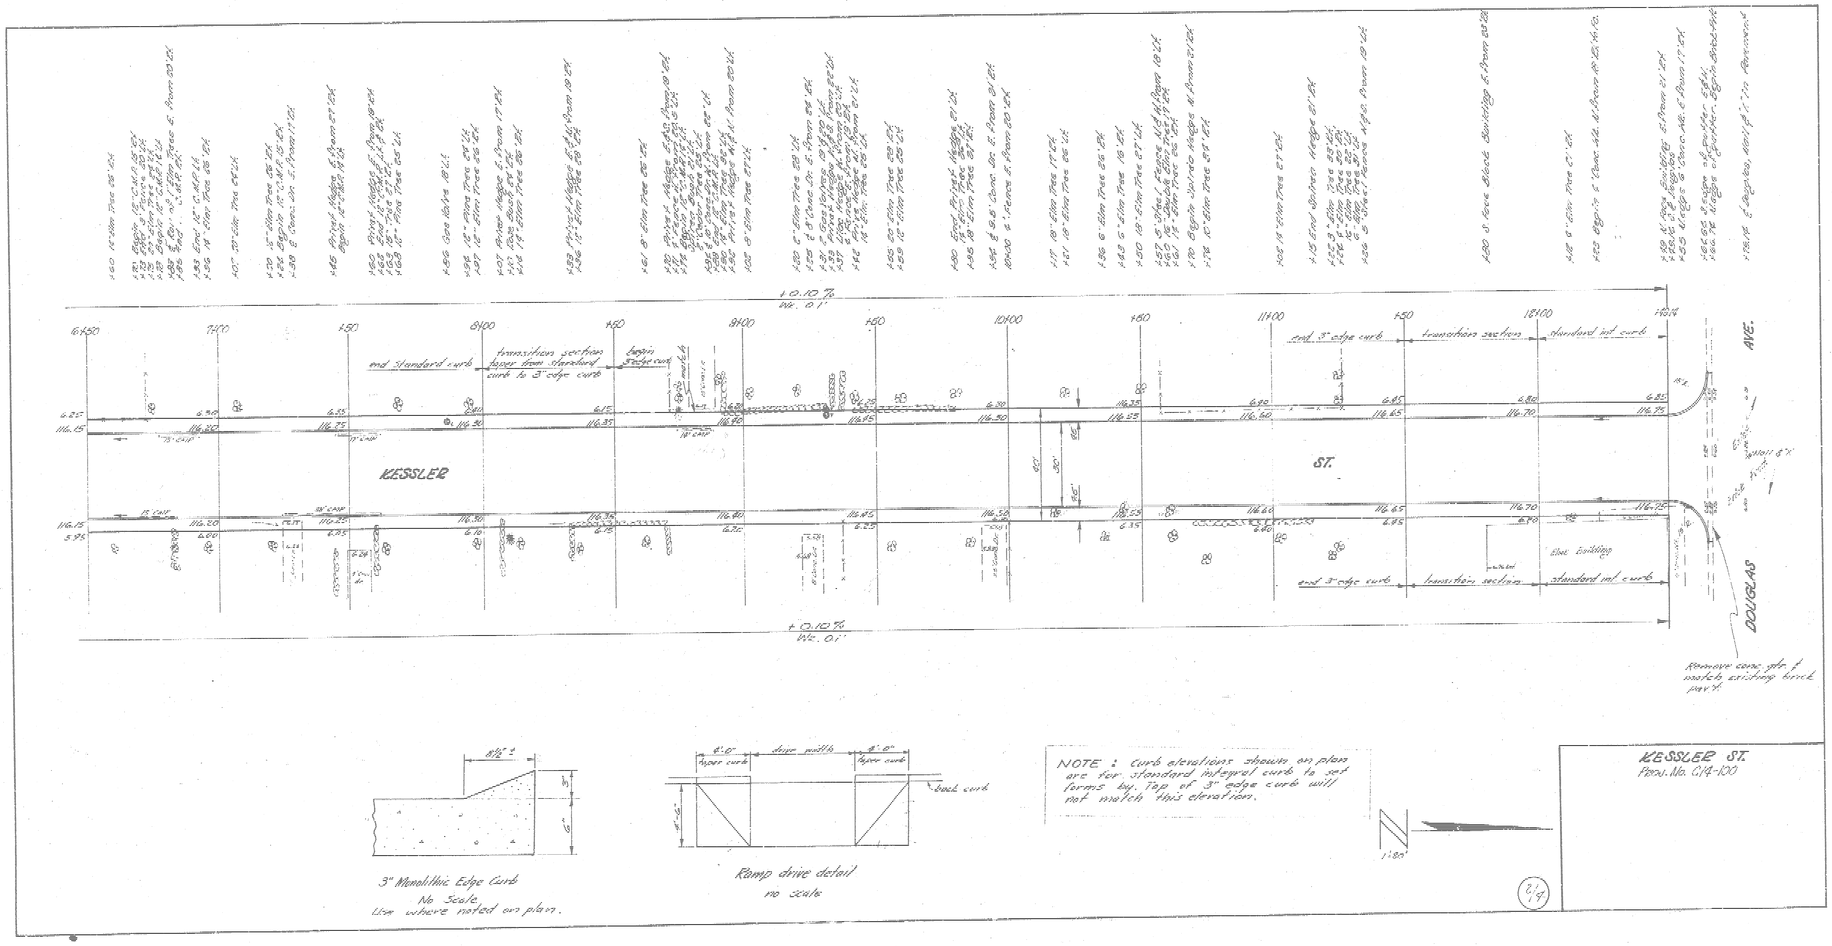

3" Monolithic Edge Curb
No Scale
Use where noted on plans.

Ramp drive detail
no scale

NOTE : Curb elevations shown on plans are for standard integral curb & sod forms by Top of 3" edge curb will not match this elevation.

1:80

KESSLER ST.
Proj. No. C14-100

C14
17