

BM:- 132.508 Double spike N.S. Tel Pole, W.cb Line, Kessler N., SS 17th
BM:- 134.20 SW cor. conc. porch HS# 1950 N. Kessler.
Chain N on W. Property Line.



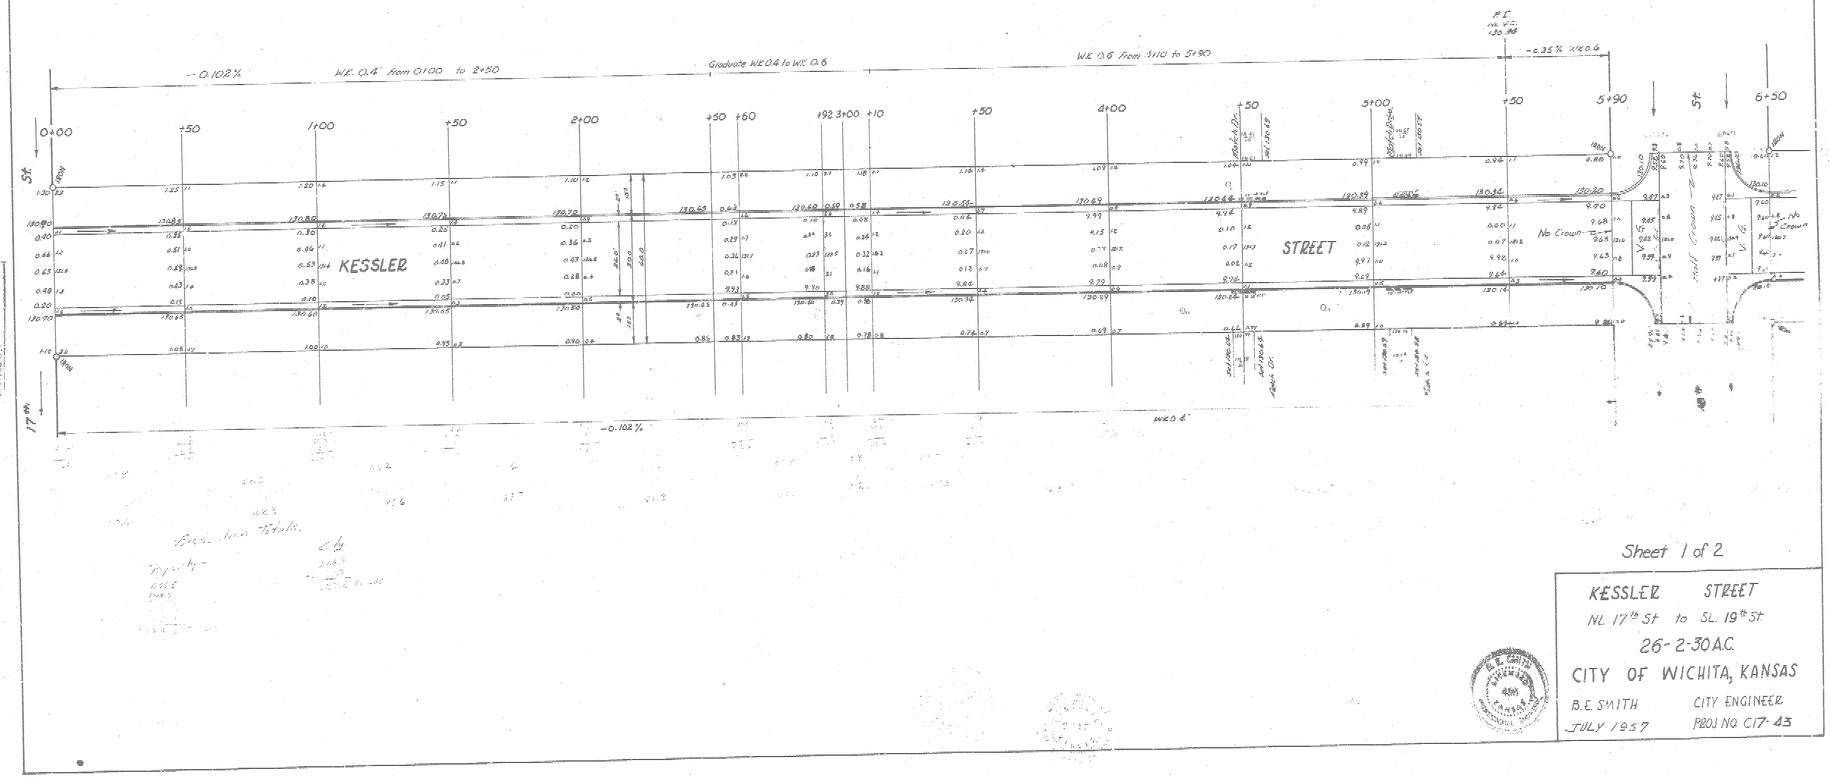

Sheet 1 of 2

KESSLER STREET
NL 17th St to SL 19th St
26-2-30 A.C.
CITY OF WICHITA, KANSAS
B.E. SMITH CITY ENGINEER
JULY 1957 PROJ NO. C17-43

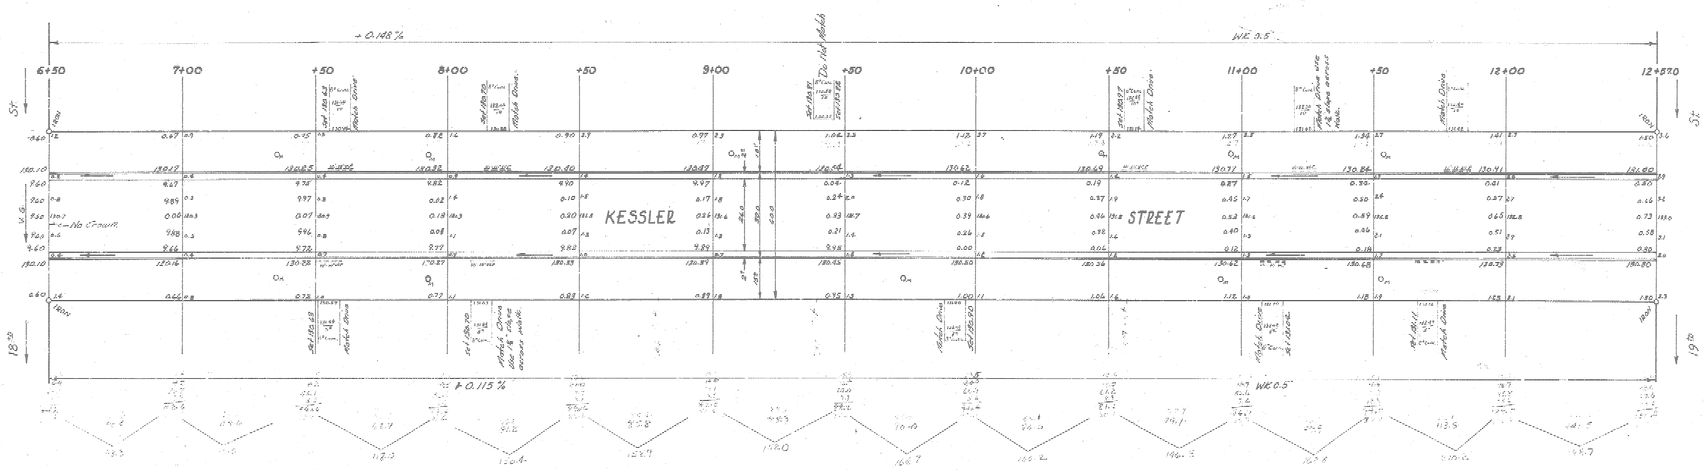

KESSLER STREET Sheet 2 of 2.
NL 17th St to SL 19th St
Proj. No. C17-43