
B.M.: 117.0' "X" N.E. Cor Conc Base. Signal Light at S.W. Cor MAPLE and WEST ST.
B.M.: 115.84 "X" on Top Curb. West End Radius. S.W. Cor KESSLER and MAPLE.
B.M.: 116.43 N.E. Cor Conc Porch. House #365 KESSLER.
Base Line is on WEST Property Line.

SCALE 1" = 20'

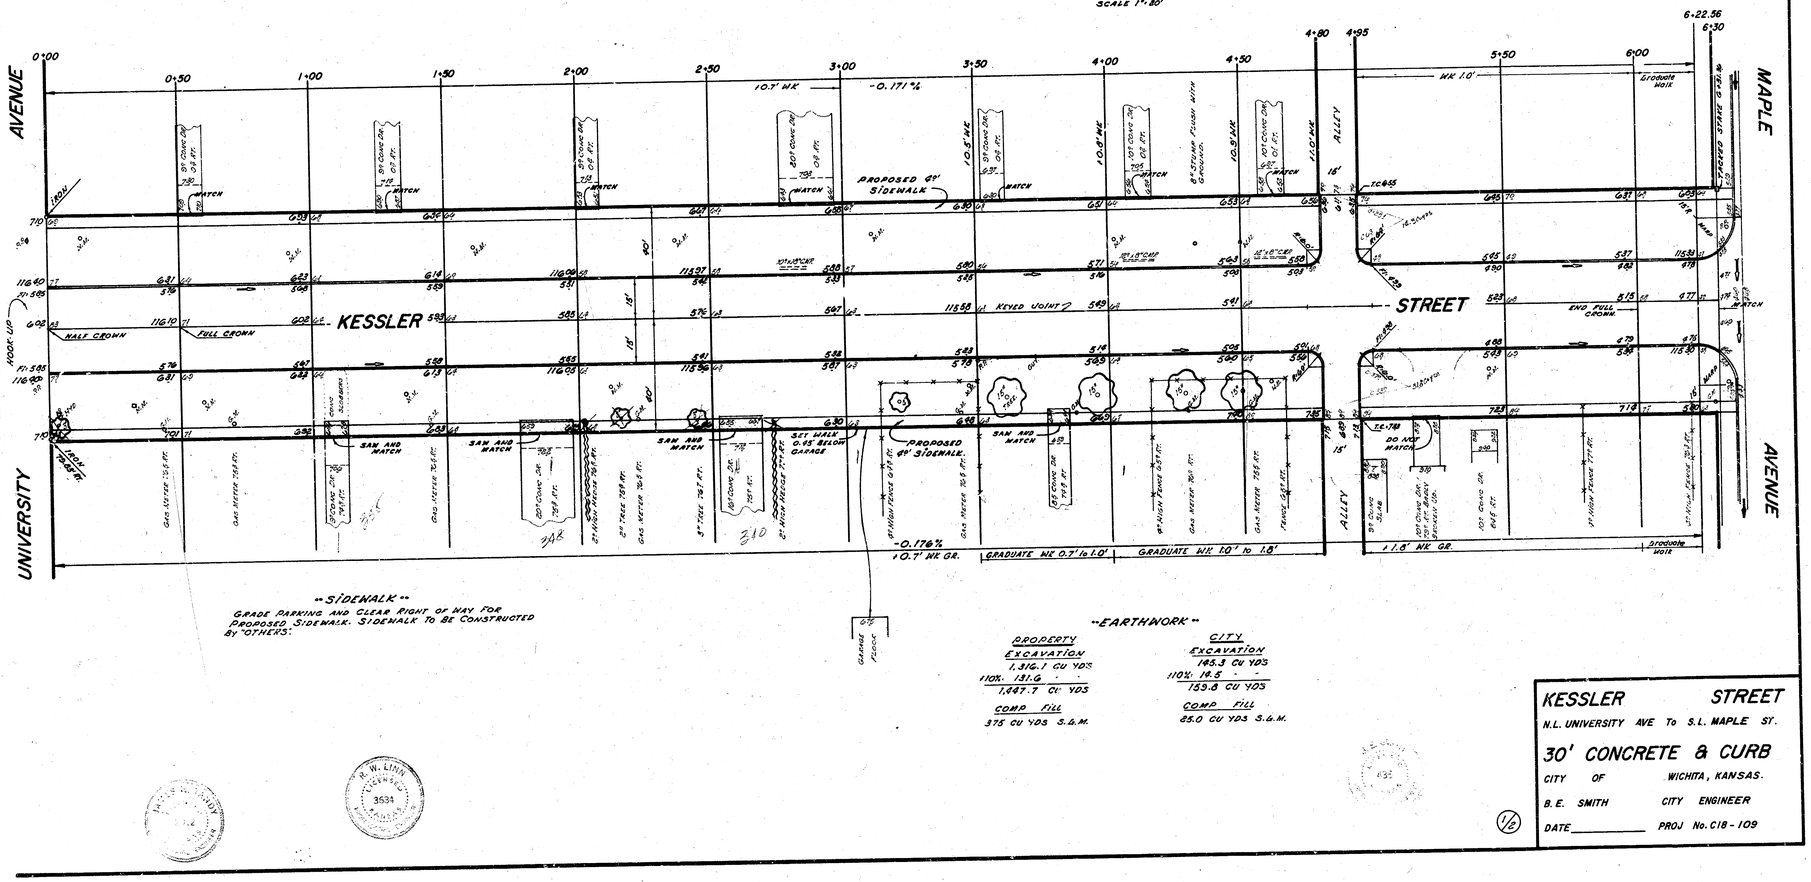

"SIDEWALK"

GRADE PARKING AND CLEAR RIGHT OF WAY FOR PROPOSED SIDEWALK. SIDEWALK TO BE CONSTRUCTED BY "OTHERS."

"EARTHWORK"

PROPERTY	CITY
EXCAVATION	EXCAVATION
1,319.1 CU YDS	185.3 CU YDS
10%: 131.9 -	10%: 18.5 - -
1,247.7 CU YDS	159.8 CU YDS
COMP FILL	COMP FILL
375 CU YDS S.&M.	85.0 CU YDS S.&M.

KESSLER STREET
N.L. UNIVERSITY AVE To S.L. MAPLE ST.
30' CONCRETE & CURB
CITY OF WICHITA, KANSAS.
B.E. SMITH CITY ENGINEER
DATE _____ PROJ No. C18-109

1/2

JAN 4 '56

KOPALS GILLETT & LINN
CIVIL ENGINEERS
WICHITA, KANSAS

JAMES R. LINN 3534 REGISTERED ENGINEER