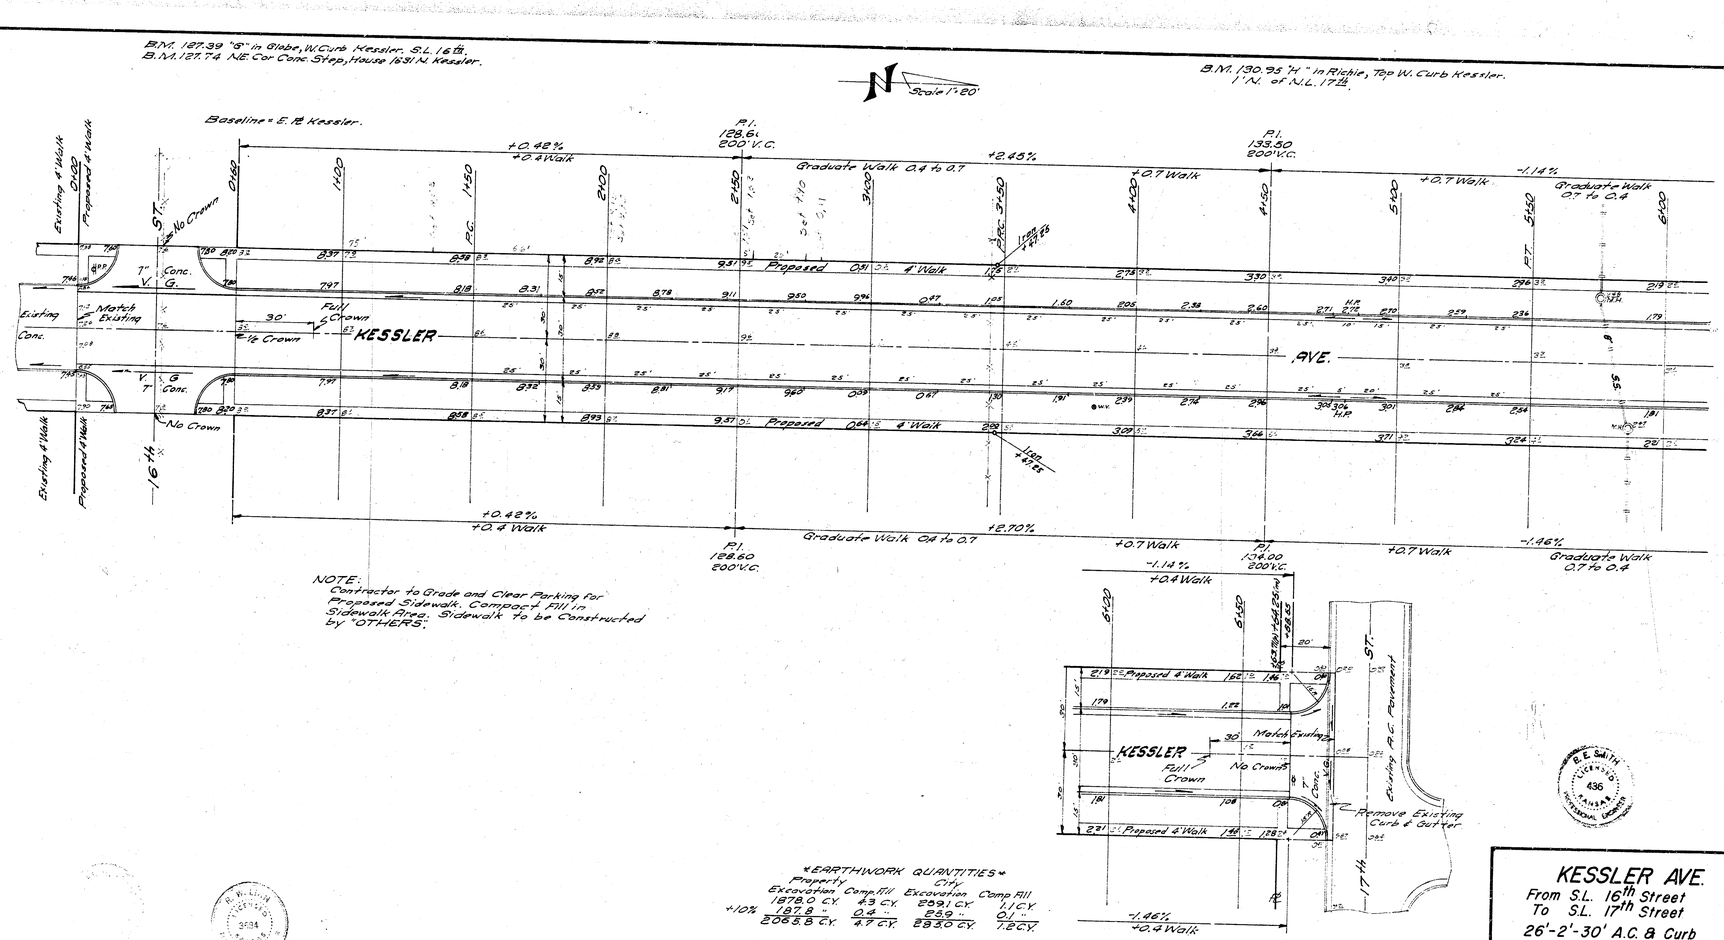

NOTE:
Contractor to Grade and Clear Parking for Proposed Sidewalk. Compact Fill in Sidewalk Area. Sidewalk to be Constructed by "OTHERS."

EARTHWORK QUANTITIES

	Property		City	
	Excavation	Comp. Fill	Excavation	Comp. Fill
	1878.0 C.Y.	4.3 C.Y.	209.1 C.Y.	1.1 C.Y.
+10%	187.8 "	0.4 "	20.9 "	0.1 "
	2065.8 C.Y.	4.7 C.Y.	230.0 C.Y.	1.2 C.Y.

B.E. SMITH LICENSED 436 KANSAS PROFESSIONAL ENGINEER

B.E. SMITH REGISTERED 3934 KANSAS

1/2

KESSLER AVE.

From S.L. 16th Street
To S.L. 17th Street
26'-2'-30' A.C. & Curb

B.E. SMITH CITY ENGINEER
CITY OF WICHITA, KANSAS
DATE SEPT. 1963 C 17-95