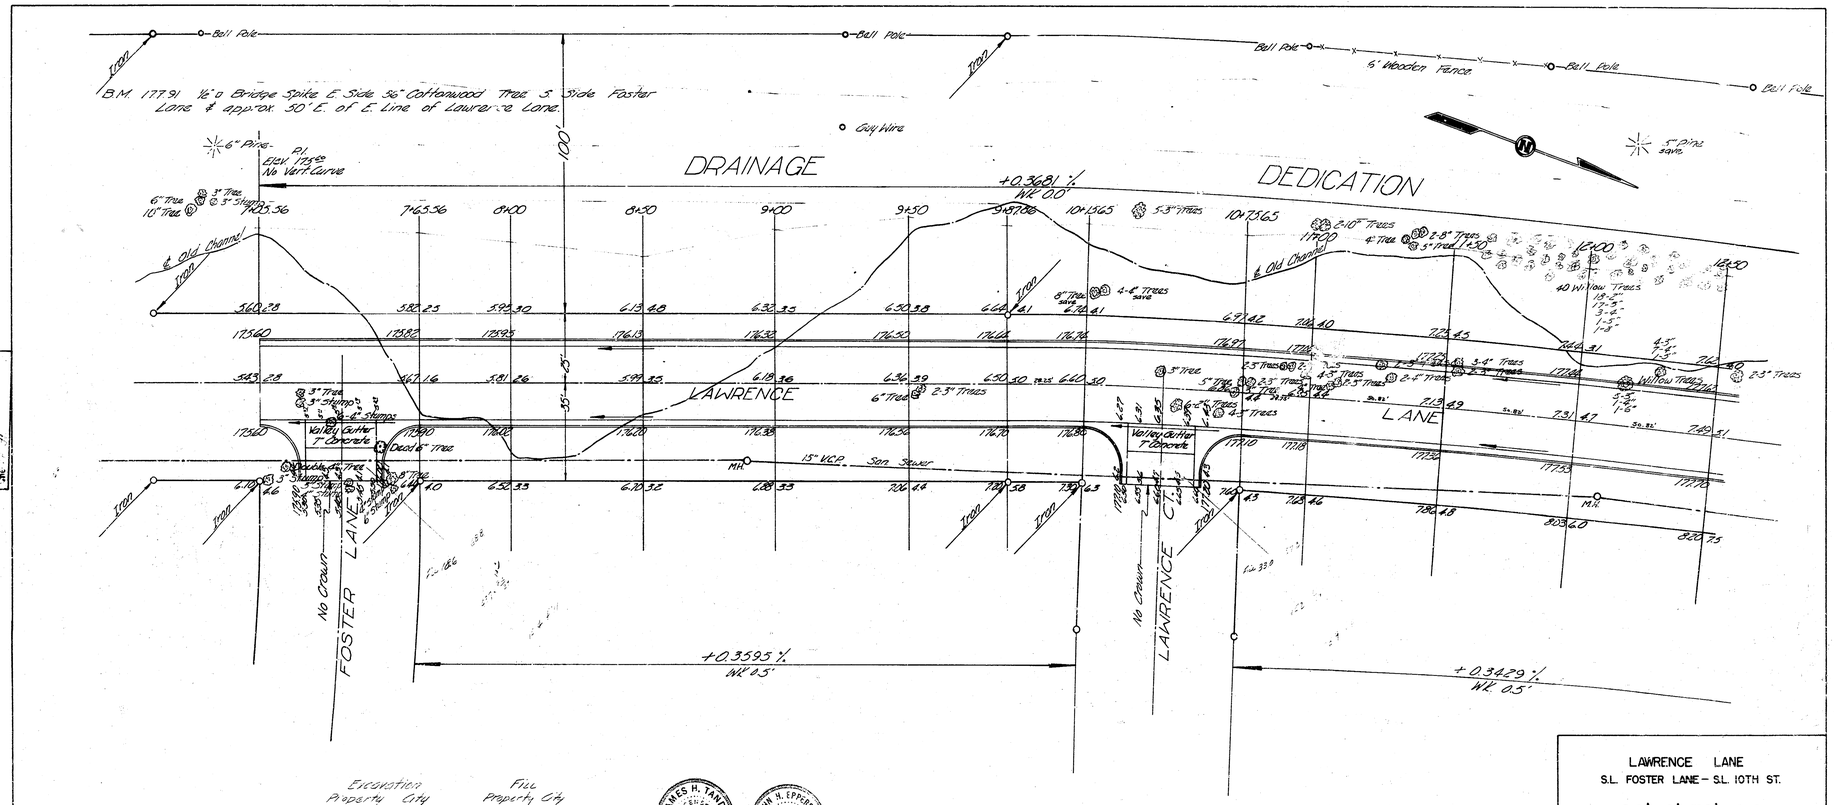


Excavation		Fill	
Property	City	Property	City
281	18.9	2795.5	276.8
28	1.9	2296	27.7
309	20.8	2525.1	304.5

JAMES H. TANDY LICENSED KANSAS PROFESSIONAL ENGINEER 2012


JOHN H. EPPERSON LICENSED KANSAS PROFESSIONAL ENGINEER 531

Sheet 1 of 5

LAWRENCE LANE
S.L. FOSTER LANE – S.L. 10TH ST.

26'-2'-30' A.C.

CITY OF WICHITA, KANSAS
B. E. SMITH CITY ENGINEER
DATE: SEPT. 1959 PROJ. NO. C19-145

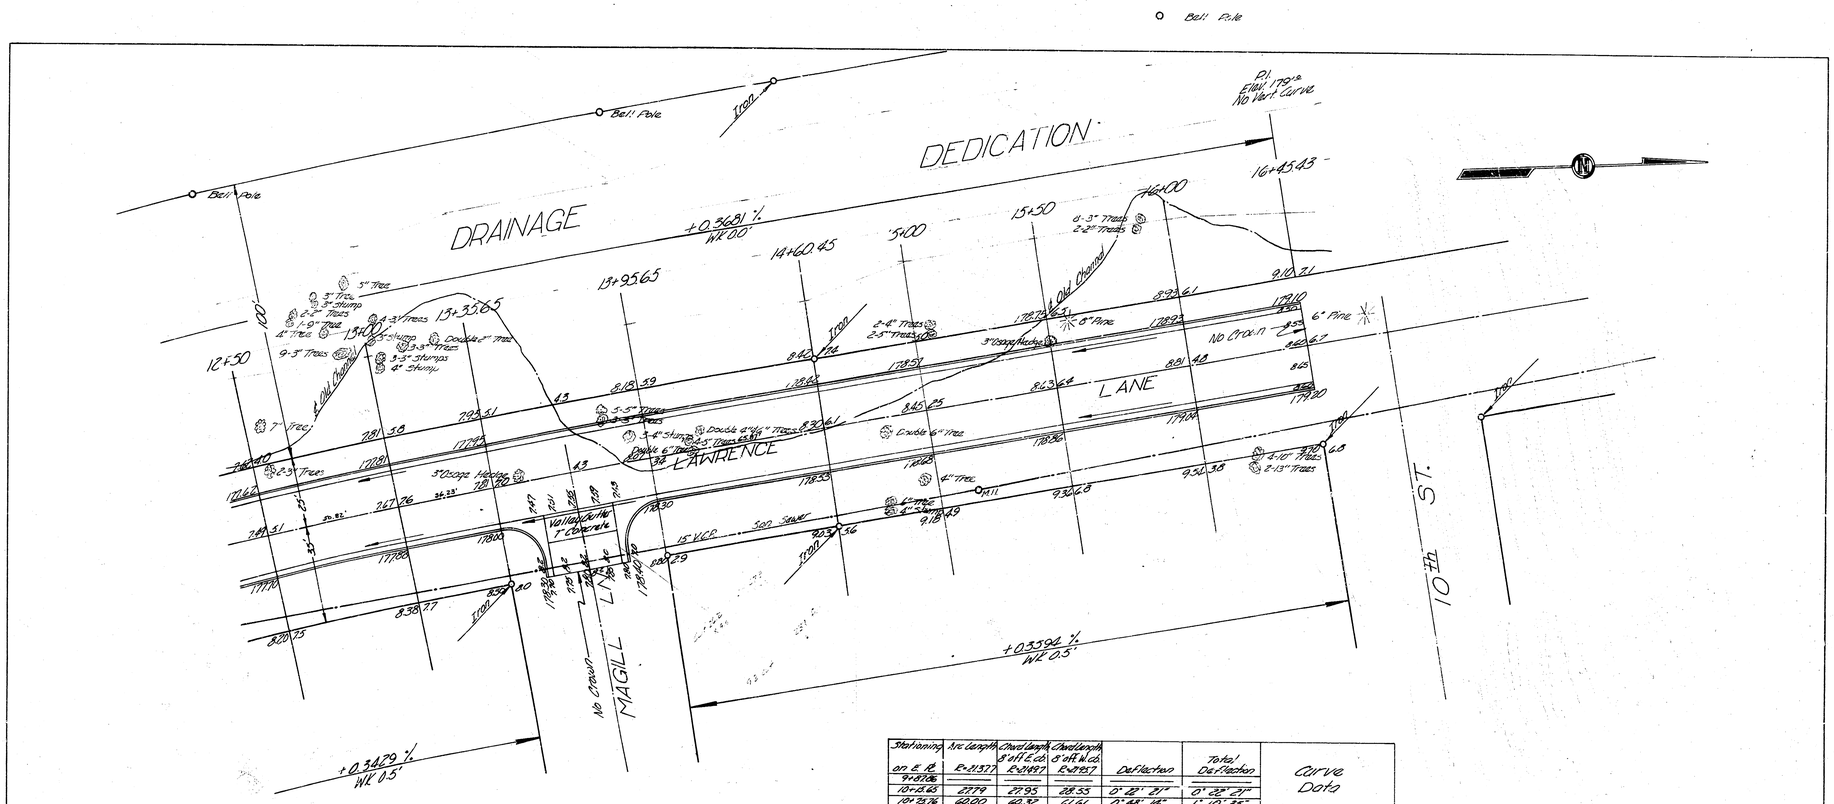

Stationing on E. R.	Arc Length R=21377	Chord Length S'ly off E. cal. R=21487	Chord Length S. off W. cal. R=21357	Deflection	Total Deflection
9+87.06	—	—	—	—	—
10+25.65	27.79	27.55	28.33	0° 22' 21"	0° 22' 21"
10+75.76	60.00	60.32	61.61	0° 48' 14"	1° 10' 35"
11+00	24.24	24.49	25.01	0° 19' 35"	1° 30' 10"
11+30	30.00	30.28	31.36	0° 40' 12"	2° 10' 22"
12+00	"	"	"	"	2° 50' 34"
12+30	"	"	"	"	3° 30' 46"
13+00	"	"	"	"	4° 10' 58"
13+35.65	35.65	35.85	36.62	0° 28' 40"	4° 39' 38"
13+95.65	60.00	60.32	61.61	0° 48' 14"	5° 27' 52"
14+00	4.35	4.38	4.47	0° 03' 30"	5° 31' 22"
14+30	30.00	30.28	31.36	0° 40' 12"	6° 11' 34"
14+60.45	10.45	10.51	10.73	0° 08' 24"	6° 19' 58"

Curve Data
Sta 9+87 to 16+60
R=21377
L=672.59
Δ=1° 48' 40"
Min per ft = 0.8041

LAWRENCE LANE
S.L. FOSTER LANE S.L. 10TH ST.
PROJ. NO. C19-145

Sheet 2 of 3