

LINCOLN


E.L. GOVERNEOUR TO E.L. ARMOUR WEST

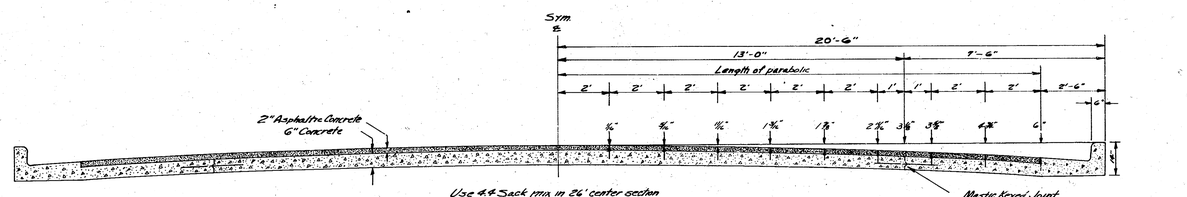

TYPICAL SECTION

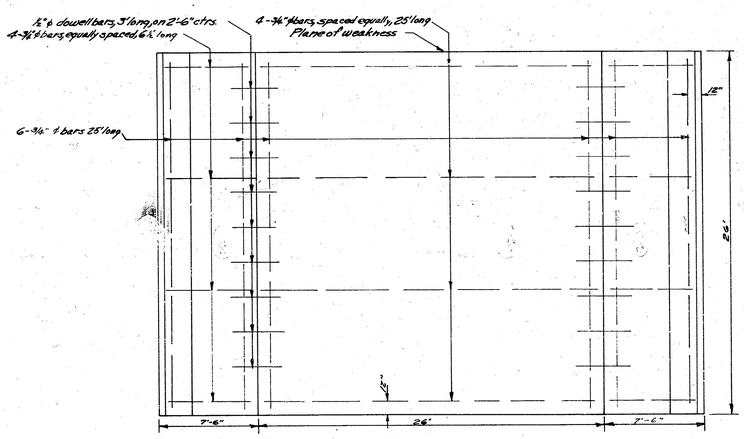

STEEL PATTERN

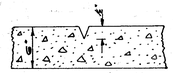

PLANE OF WEAKNESS DETAIL

Plane of weakness to be cut with a double edged groover ins. straight line from curb to curb on 26' centers.


LINCOLN
EL GOVERNEOUR - EL ARMOUR W

RECEIVED
435
KANSAS
HIGHWAY COMMISSION

1/5

B.M. 158.32 Spike in P.P. S.W. Cor. Lincoln & Governeour

Stationing on ℄

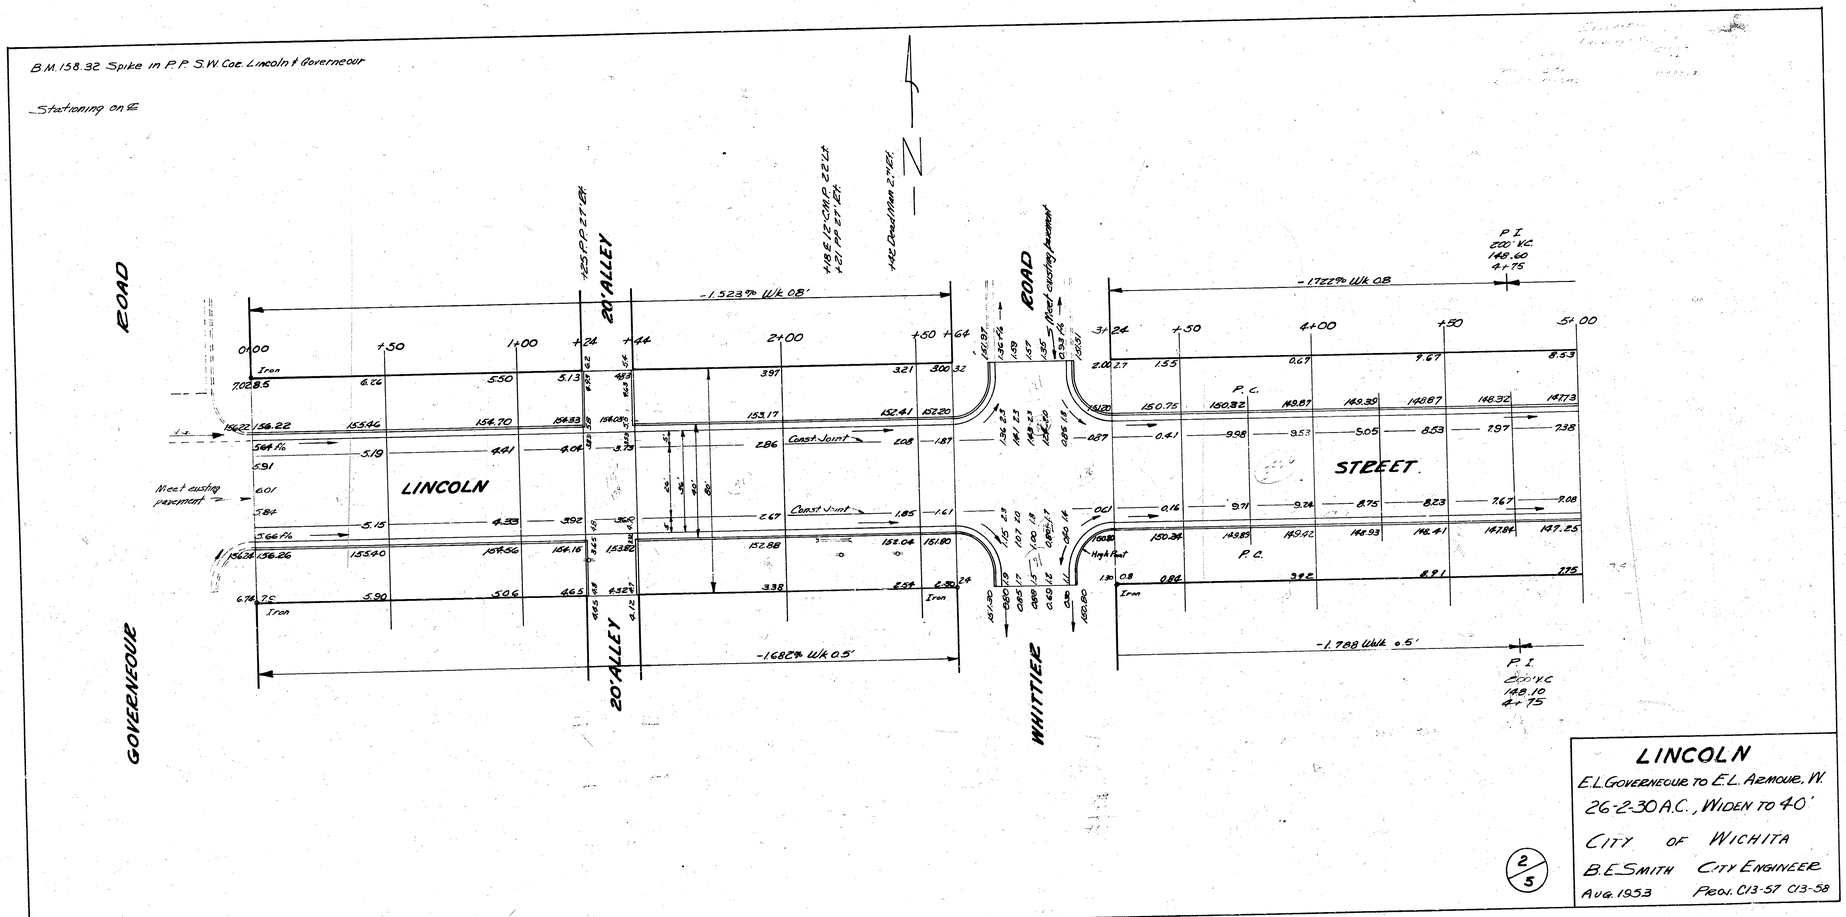

LINCOLN

E.L. GOVERNEOUR TO E.L. ARMOUR, W.


26-2-30 A.C., WIDEN TO 40'

CITY OF WICHITA

B.E. SMITH CITY ENGINEER

AUG. 1953 Proj. C13-57 C13-58

2/5

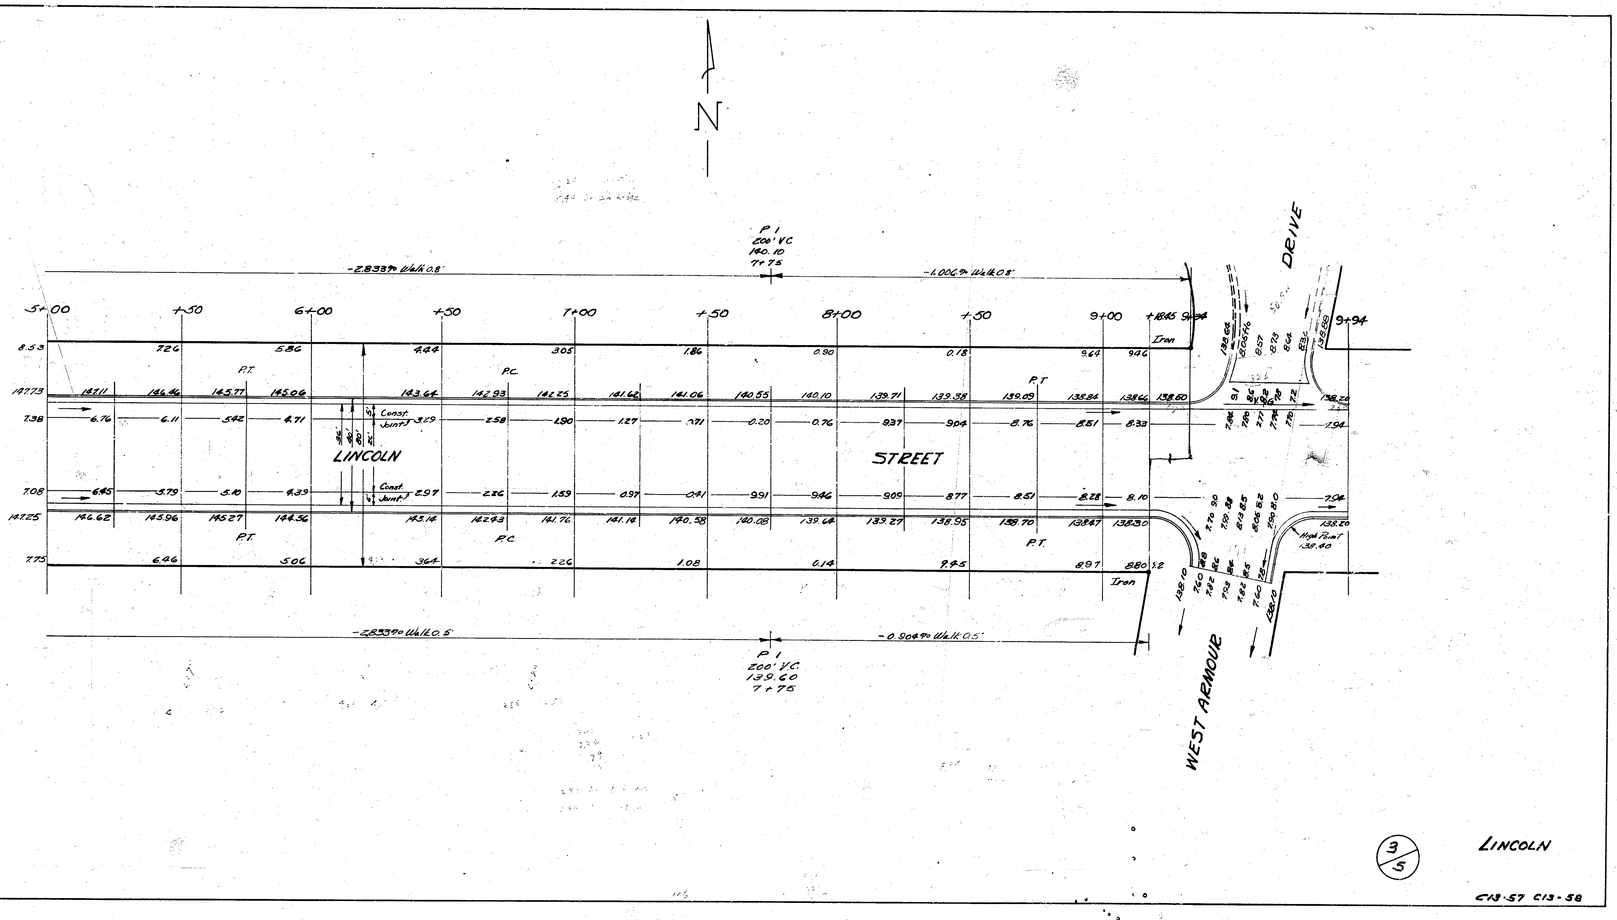

3/5

LINCOLN

C13-57 C13-58