G-1

BM 97.63 NW Cor conc pad, NE cor. Lulu & Marion Rd.

SCALE 1"=20'

Prop Elev -
22.6
18.5
14.8
14.3
13.3
12.6
13.5
13.2
17.4
13.6
11.9
16.9
71.1
+10% 19.1
210.2 cuyd

+52 ± 8" Conc Dr. 30°Lt.

+26 ± 8" Conc Dr. 30°Lt.

+08-18" Conc Dr. 30°Lt.

+17 ± 8" Conc Dr. 30°Lt.

DENKER ST.

MARION ROAD

0+00 0+50 1+00 1+50 2+00 2+50 3+00 +0.116% 3+50 4+00 4+50 5+00 5+50 6+02

WK 0.30

LULU AVE.

4.10 4.16 4.22 4.27 4.33 4.39 4.45 4.67 4.56 4.62 4.60 4.74 4.90
3.60 3.64 3.72 3.77 3.83 3.89 3.95 4.01 4.06 4.12 4.19 4.24 4.30
3.80 3.84 3.92 3.97 4.04 4.23 4.42 4.45 4.33 4.33 4.18 4.52

1.7 12.4 13.1 10.5 9.4 6.4 6.6 7.7 7.8 7.6 5.5 6.1 2.5 6.1 10.6 11.9 9.4 8.4 7.3 4.8 4.8 1.0 3.79

610 22.6 520 18.5 400 14.8 385 14.3 360 13.3 340 12.6 340 12.6 500 18.5 530 19.6 490 17.4 350 13.0 315 11.7


LULU AVE., W ½
NL DENKER ST. TO SL MARION ROAD
15' Conc & Cb.

CITY OF WICHITA, KANSAS
L.K. WHITE CITY ENGINEER
OCTOBER, 1951 PROJ. NO. C 11-157

L.K. WHITE LICENSED KANSAS PROFESSIONAL ENGINEER 55

N

B.M. 97.63 N.W. Cor. Conc. Porch N.E. Cor. Lulu & Marion Rd.

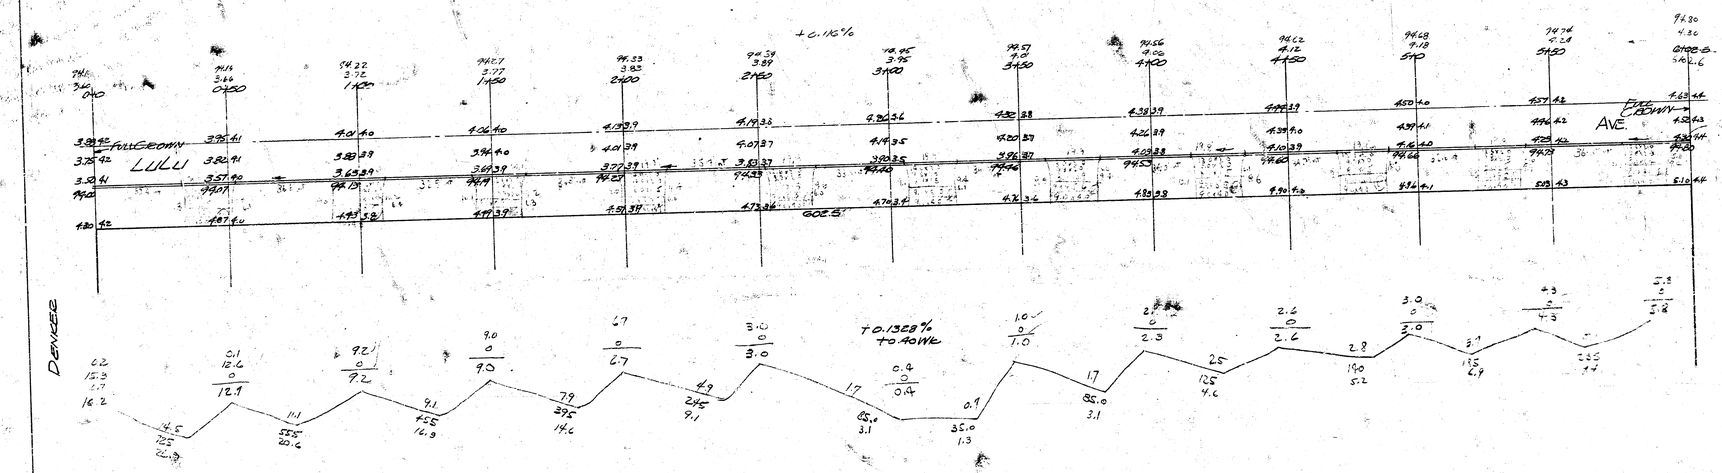

PROFERTT

26.9
20.6
16.9
18.6
9.1
3.1
7.3
3.1
4.6
5.2
6.9
9.4
121.7
12.2 +10%
133.9 Total Cu. Yds.

12 Drs.

East ½ LULU AVE.
N.L. Denker ~ St. Marion Rd.
15' Conc. & Ch.

CITY OF WICHITA, KANSAS
L.K. White ~ City Engineer
Date: 6-19-1950 Proj. No. Private

4 2 5 58

8V