
B.M. 103.175 SE cor. conc. Porch No. # 1804 Lotus

B.M. 103.145 SE cor. conc. Porch No. # 2233 Millwood.

Stationing from West to East on South # Lotus St.

EXCAVATION
PROP. 808.1
+10% 80.8
888.9 cu. yds.

SCALE 1" = 20'

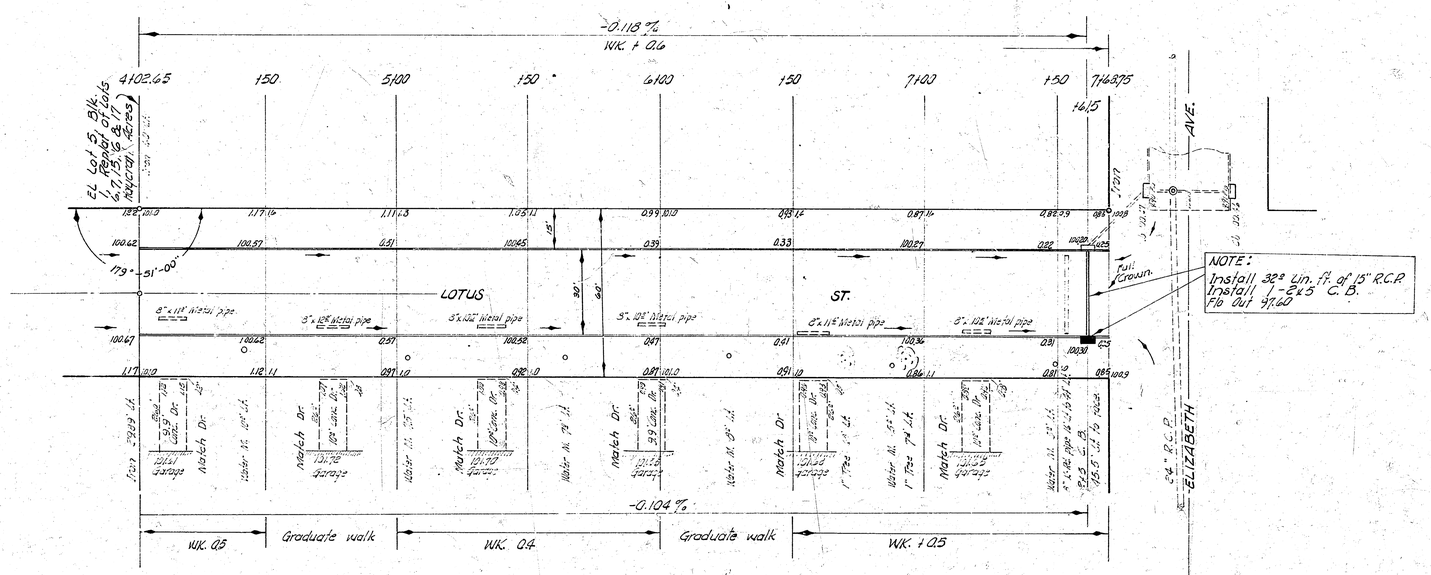

NOTICE TO CONTRACTOR:
All entrance pipes are to be disposed of in accordance with instruction from the city dirt checker.

JAMES H. TANDY LICENSED 2012 KANSAS PROFESSIONAL ENGINEER

JOHN H. EPPERSON LICENSED 531 KANSAS PROFESSIONAL ENGINEER

B. E. SMITH REGISTERED 495 KANSAS PROFESSIONAL ENGINEER

1/2

LOTUS ST.

EL LOT 5, BLK. 1, IN REPLAT OF HAYCRAFT ACRES TO WL ELIZABETH

30' Conc. & cb.

CITY OF WICHITA, KANSAS

B. E. SMITH CITY ENGINEER

APRIL 1959, PROJ. NO. C17-7