
B.M. 118.14 "R" in Ritchie N. end W. c.b. N.L. 14th W. c.b. Madison
B.M. 118.18 "G" in Globe 3' N. of S. end c.b. W. c.b. Madison S.L. 15th
B.M. 121.44 N.W. corner bottom step house S.E. corner 16th & Madison

Chaining from S. to N. on ℄

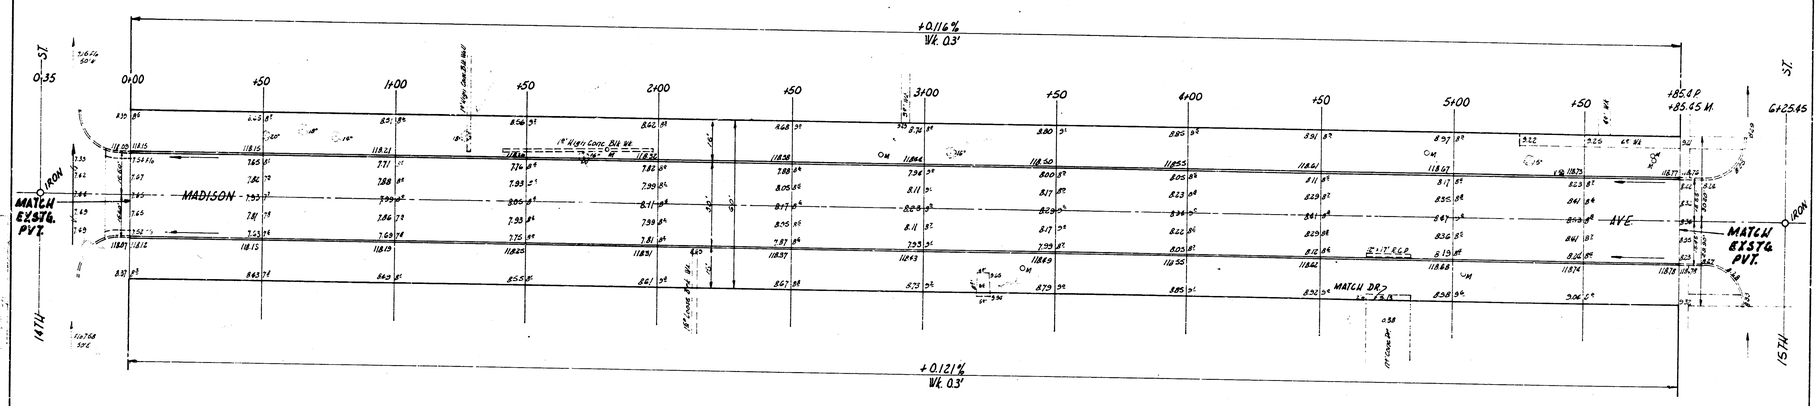

NOTE TO FIELD ENGINEER & CONTRACTOR
All entrance pipes are to be disposed of in accordance with instructions of city dirt checker.

MADISON AVE.
N.L. 14TH - S.L. 15TH
30' CONC. & C.B.
CITY OF WICHITA, KANS.
D.E. SMITH CITY ENGINEER
APRIL 19 '6 PROJ. C16-26