B.M. "C" IN GLOBE S END W. CB PARCE N RD FUNITON 9933
BRIELINE = ℄ MADISON GOING NORTH

Scale 1"=20'

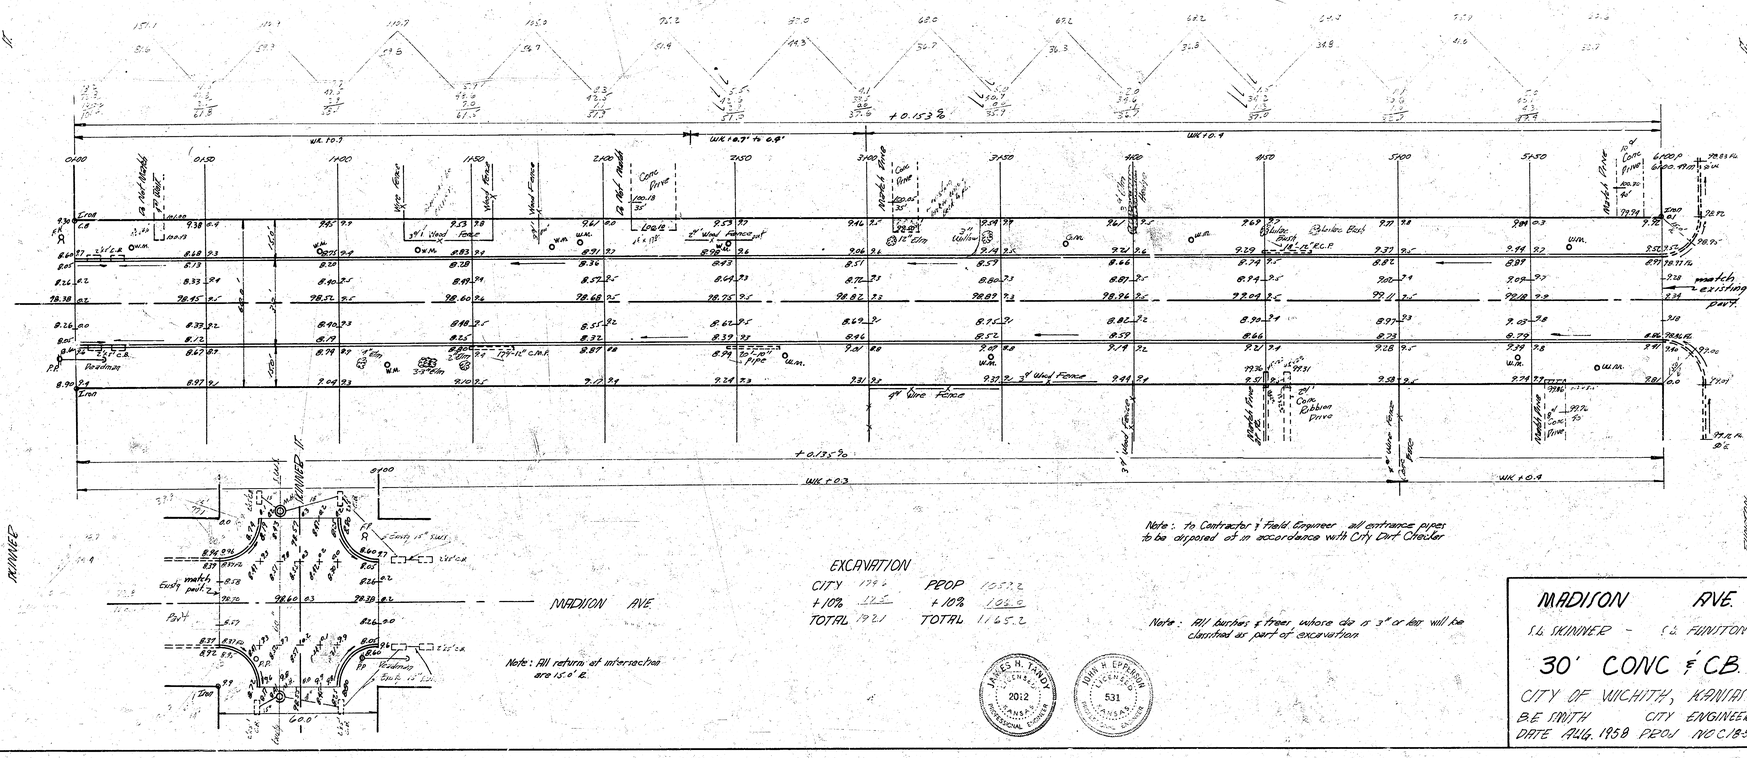

MADISON AVE.
S.L. SKINNER – S.L. FUNITON
30' CONC & C.B.
CITY OF WICHITA, KANSAS
B.E. SMITH CITY ENGINEER
DATE AUG. 1958 PROJ NO C-1854