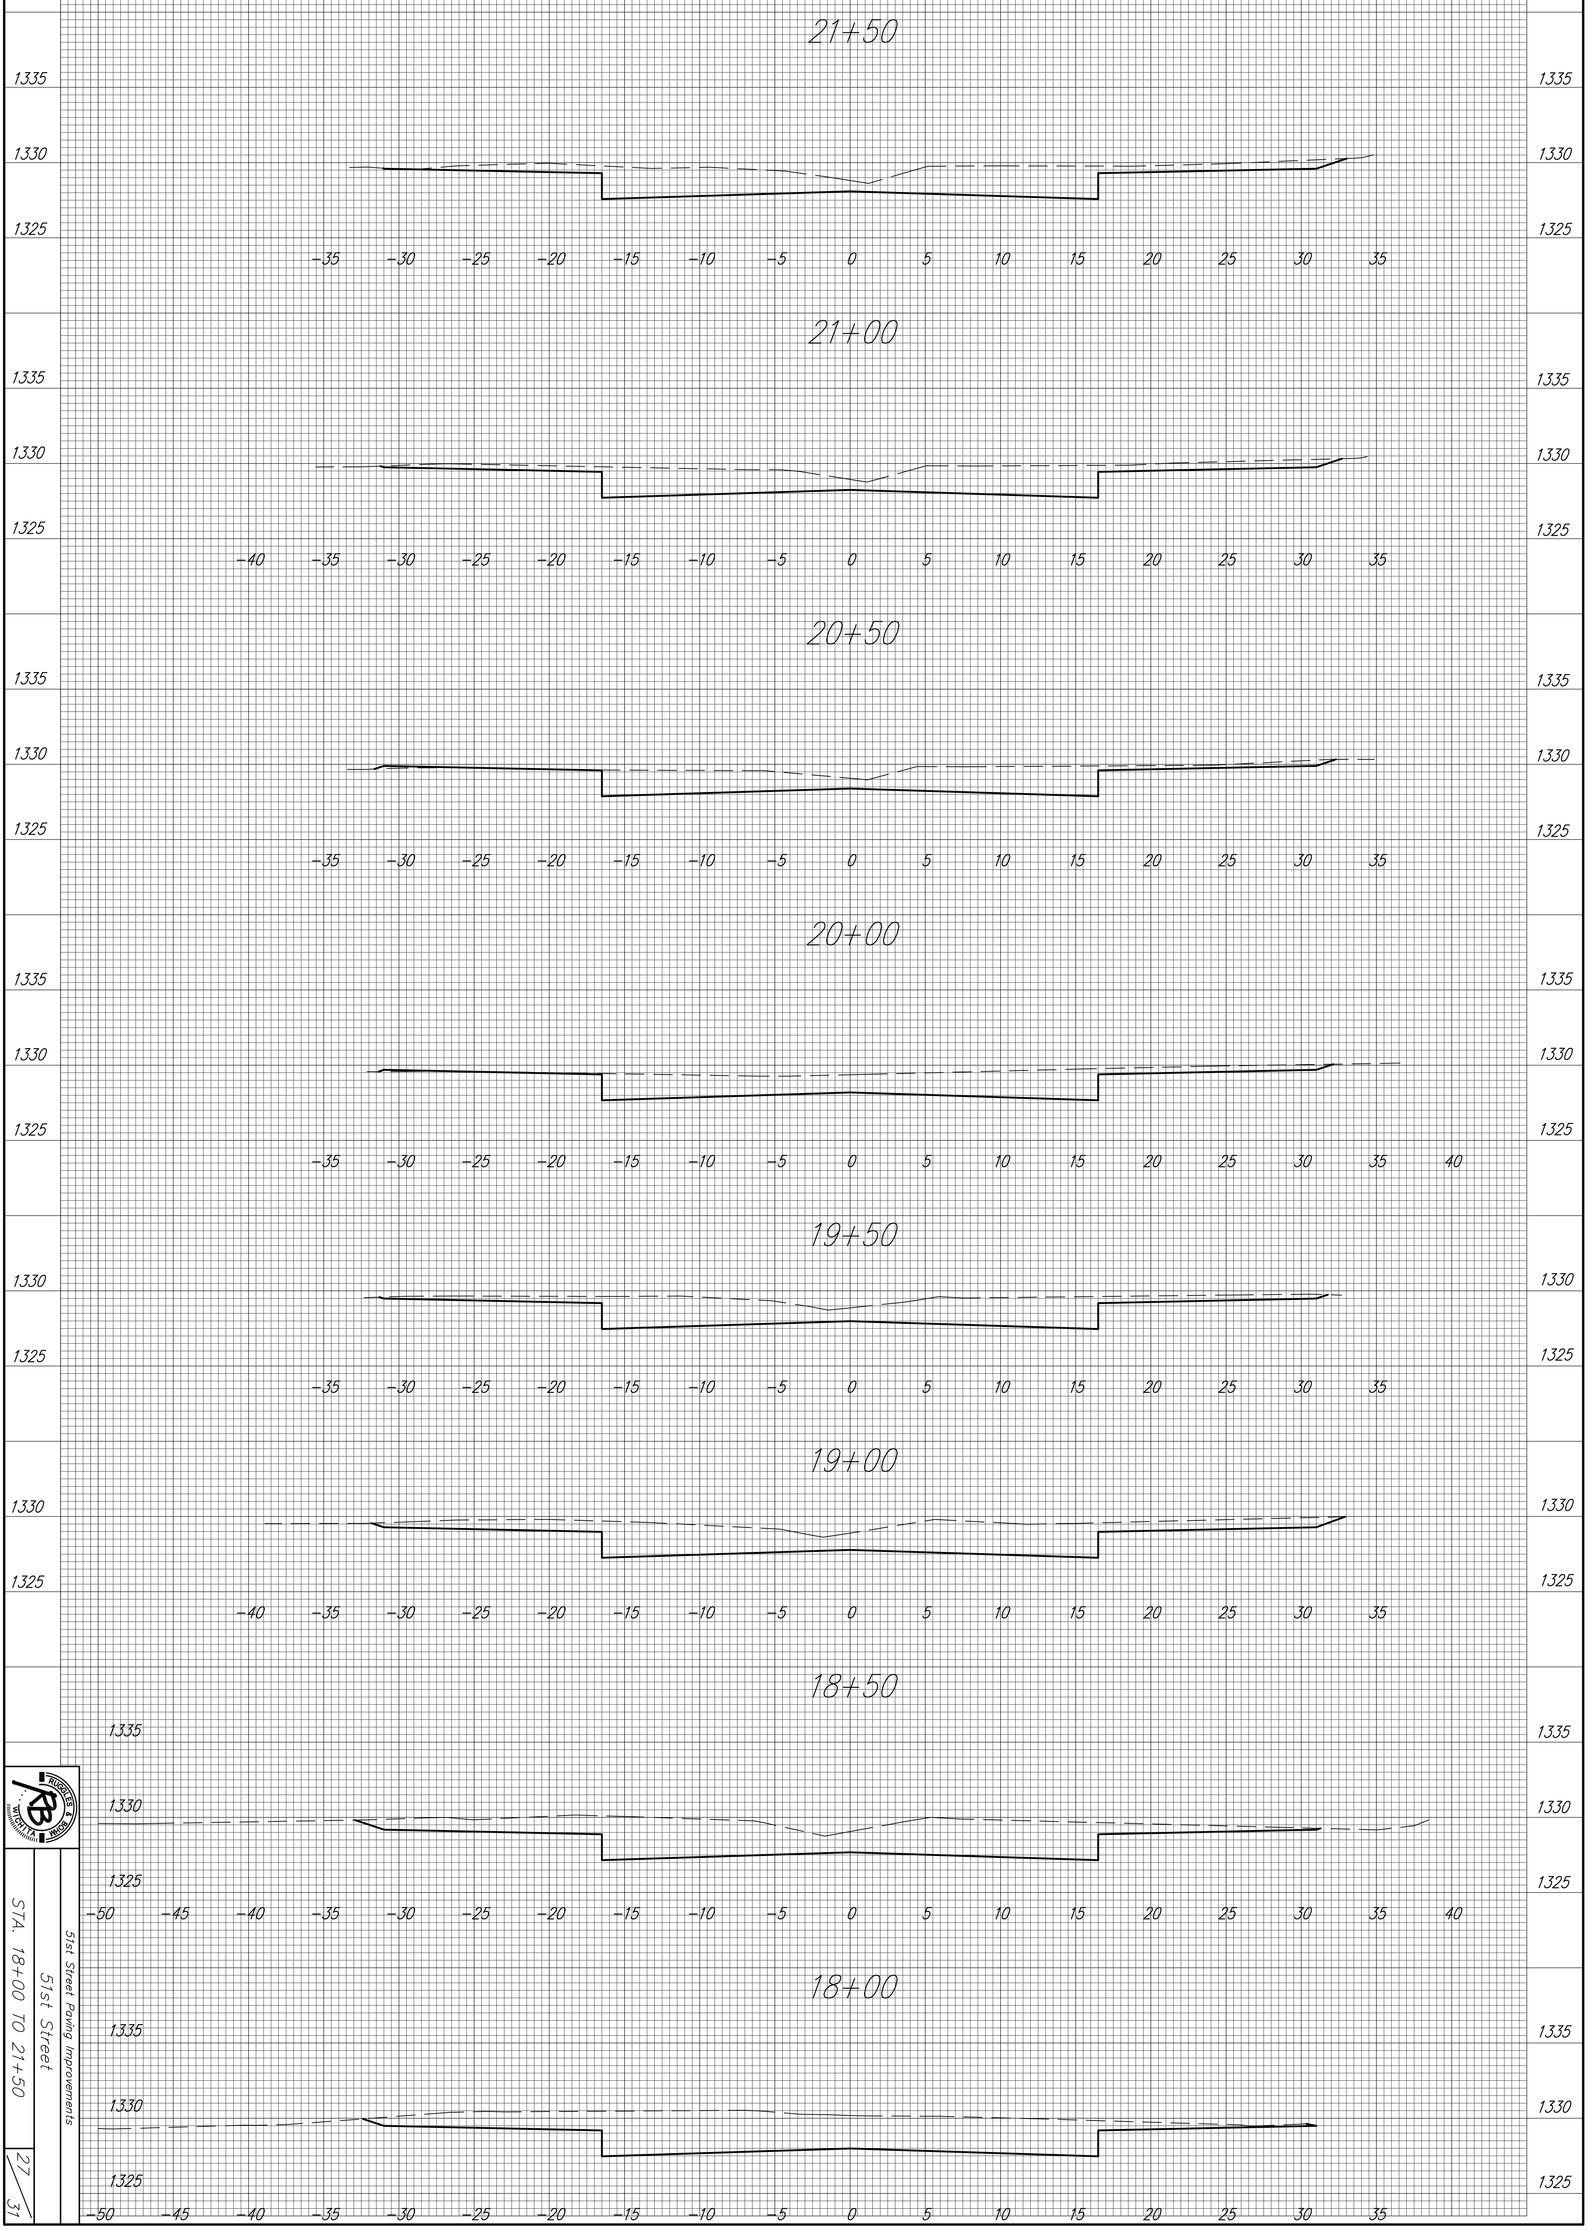

HUGHES & BUTTERFIELD ENGINEERS

51st Street Paving Improvements

51st Street

STA. 18+00 TO 21+50

27/31