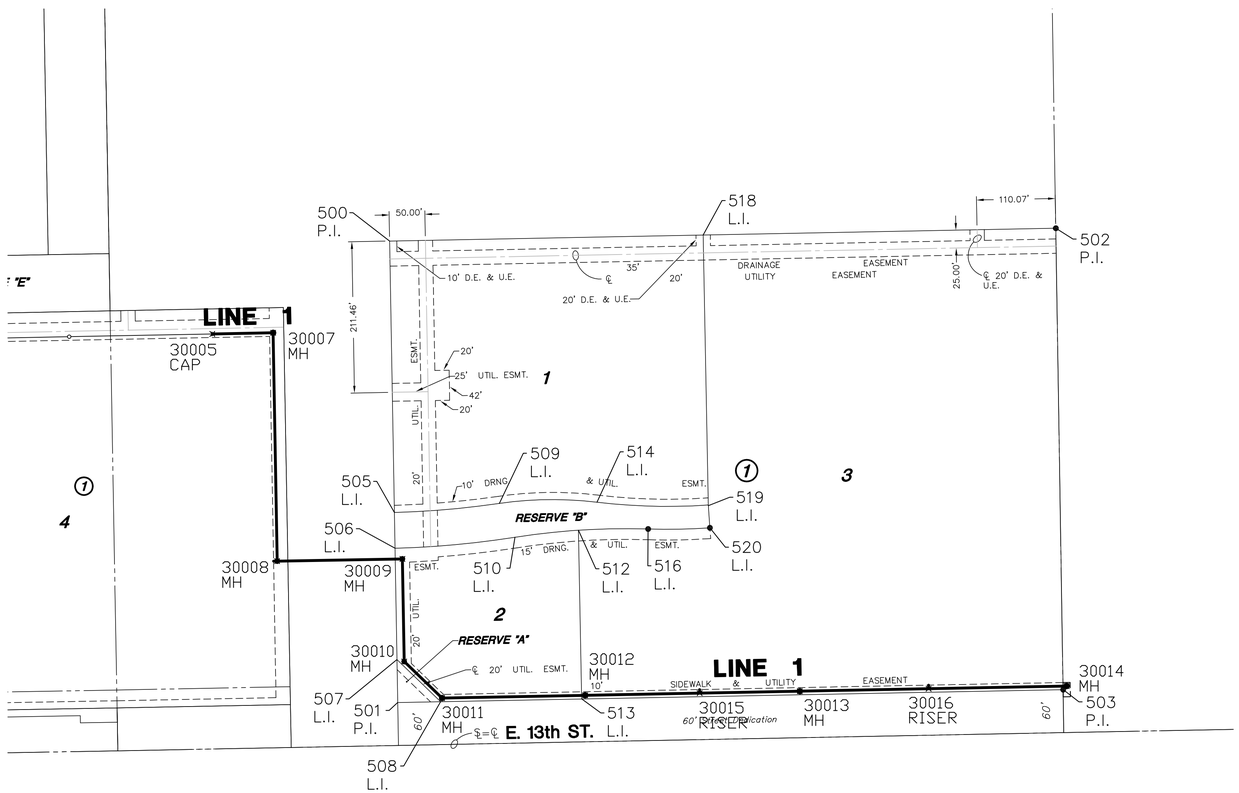

PLAT IRONS			
Point #	Northing	Easting	Desc.
500	N1695141.18	E1684029.46	PI
501	N1694496.28	E1684040.84	PI
502	N1695159.11	E1684960.44	PI
503	N1694514.19	E1684970.65	PI
504	N1696041.23	E1683998.99	RP
505	N1694761.77	E1684036.15	LI
506	N1694711.78	E1684037.04	LI
507	N1694556.27	E1684039.78	LI
508	N1694497.43	E1684100.83	LI
509	N1694774.50	E1684182.81	LI
510	N1694727.23	E1684204.66	LI
511	N1694259.89	E1684257.49	RP
512	N1694737.08	E1684293.25	LI
513	N1694501.23	E1684297.79	LI
514	N1694776.21	E1684319.23	LI
515	N1693739.26	E1684359.30	RP
516	N1694738.77	E1684390.71	LI
517	N1695600.34	E1684417.78	RP
518	N1695149.62	E1684467.56	LI
519	N1694772.30	E1684474.83	LI
520	N1694740.38	E1684477.03	LI

SANITARY SEWER POINTS			
Point #	Northing	Easting	Desc.
30005	1695011.38	1683781.71	CAP
30007	1695013.02	1683866.66	MH
30008	1694693.87	1683872.33	MH
30009	1694696.95	1684047.30	MH
30010	1694553.53	1684049.83	MH
30011	1694502.47	1684102.81	MH
30012	1694506.32	1684302.70	MH
30013	1694512.10	1684602.64	RMH
30014	1694519.29	1684975.57	MH
30015	1694509.41	1684462.74	RISER
30016	1694515.57	1684782.68	RISER

N

SCALE: 1" = 100'

100 0 100 200

MKEC ENGINEERING CONSULTANTS, INC.
411 N. WEBB ROAD
WICHITA, KS. 67206
316 - 684 - 9600

SANITARY SEWER PLANS FOR

GREENWICH OFFICE PARK

PHASE 1

BUBBLE MAP
SHEET TITLE

468-84408
PROJECT NUMBER

SRS
DESIGN BY

MKEC
DRAWN BY

DFL
CHECKED BY

ISSUED
October 2007

REVISED

SHEET NO.
6 of 12

J:\CIVIL\06266\DWG\SAN\GREENWICH OFFICE PARK\PHASE1\06266_BM.DWG

PLOTTED: Wednesday, October 24, 2007 @ 11:03AM