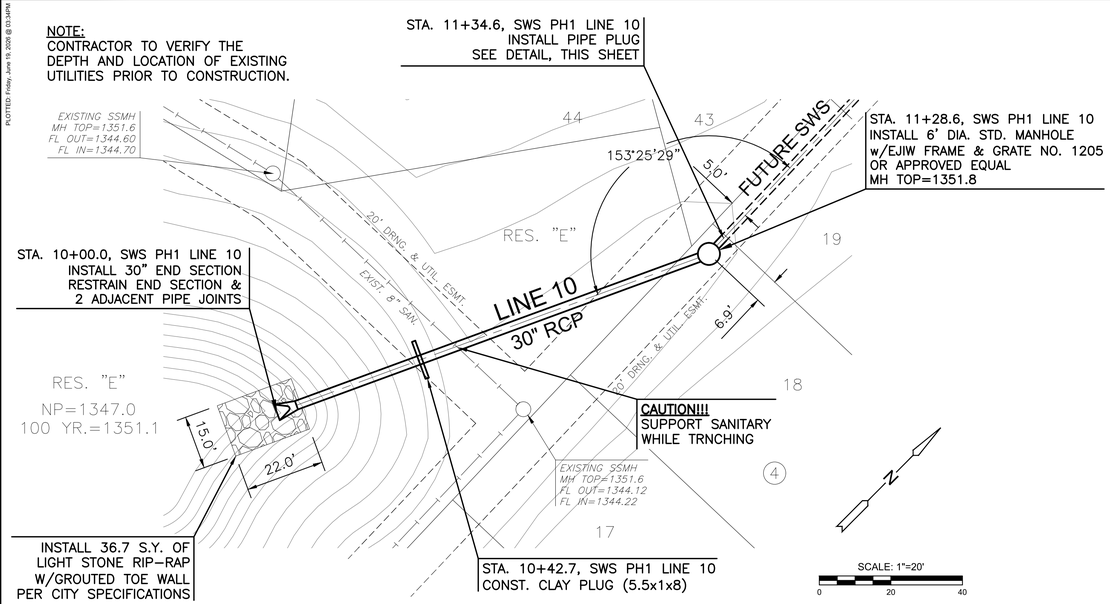

PLAN SWS PH1 LINE 10

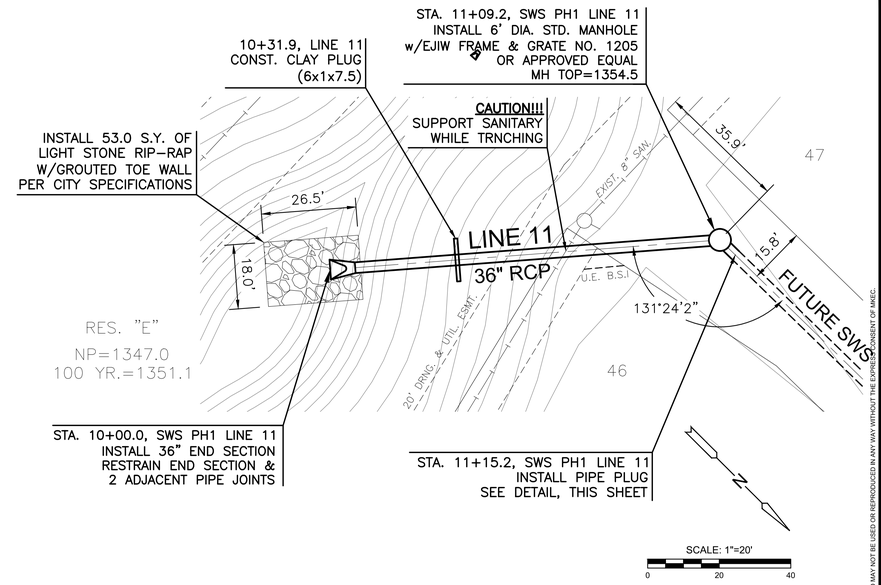

PLAN SWS PH1 LINE 11

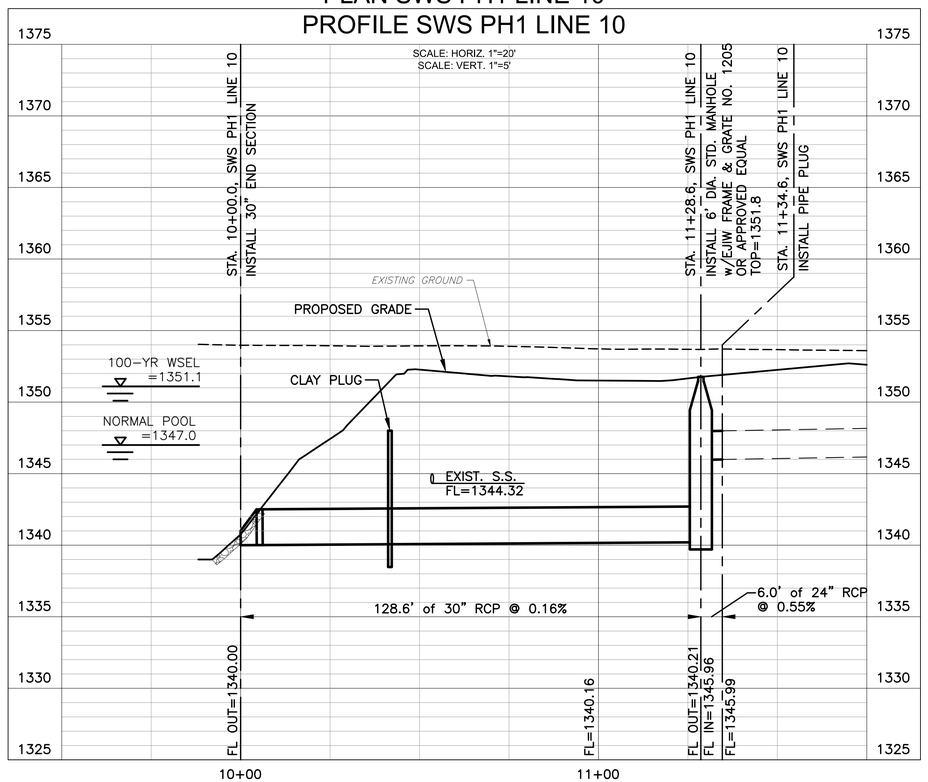

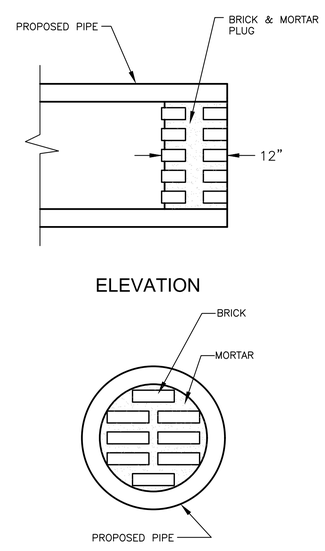

PIPE PLUGGING DETAIL

SCALE: AS SHOWN

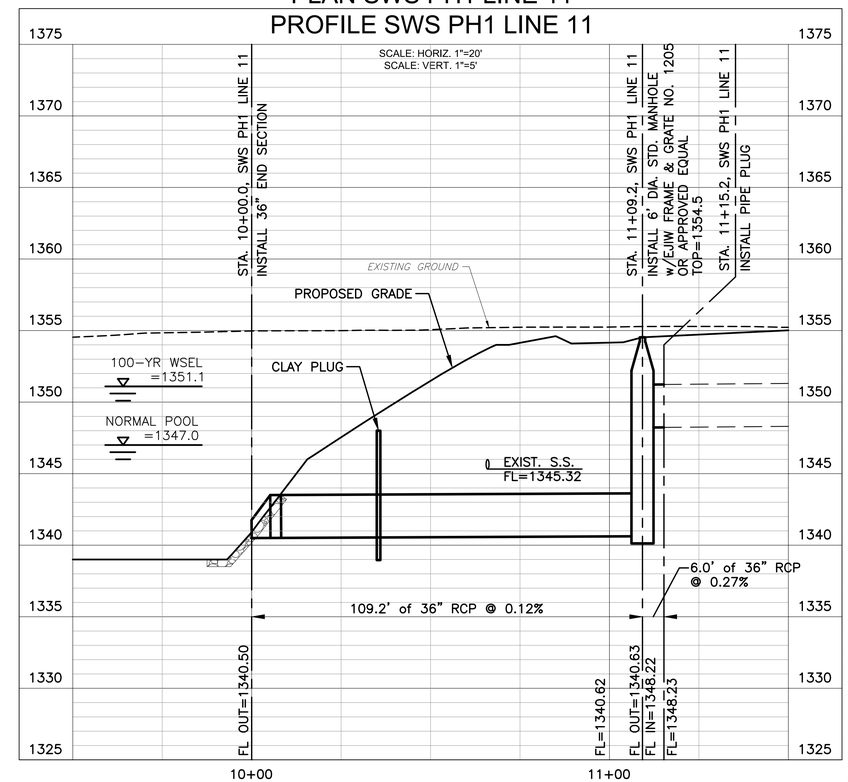

MKEC
Wichita, KS • 316.684.9600

SCOTT PRESTON ELLIS
LICENSED
24423
KANSAS
PROFESSIONAL ENGINEER
6/19/26

PHASE 1 - PAVING PLANS TO SERVE

COURTYARDS AT JACOBS FARM SECOND ADDITION

WICHITA, KANSAS

SWS LINE 10 & 11

PROJECT NO.	472-2025-086166
SCALE	VERT: 1"=5' HORIZ: 1"=20'
DRAWN	BWS
DESIGNED	DFL
CHECKED	SPE

NO.	REVISION	DATE
0	ISSUED FOR CONSTRUCTION	06/19/2026

SHEET NO.
C-214-P01
33 OF 108

©2026 MKEC ENGINEERING, INC. ALL RIGHTS RESERVED WWW.MKEC.COM. THESE DRAWINGS AND THEIR CONTENTS, INCLUDING, BUT NOT LIMITED TO, ALL CONCEPTS, DESIGNS, & IDEAS ARE THE EXCLUSIVE PROPERTY OF MKEC ENGINEERING, INC. (MKEC), AND MAY NOT BE USED OR REPRODUCED IN ANY WAY WITHOUT THE EXPRESS CONSENT OF MKEC.

PLOTTED: Friday, June 19, 2026 @ 03:34PM

J:\PROJECTS\2022\2201\0296_PERFECTION_JACOBS 135TH AND CENTRAL\00_220296 CAD\SHTS\05 CIVIL\SWS\SECOND ADDITION\PH1\220296_C-213-P01_2ND.DWG