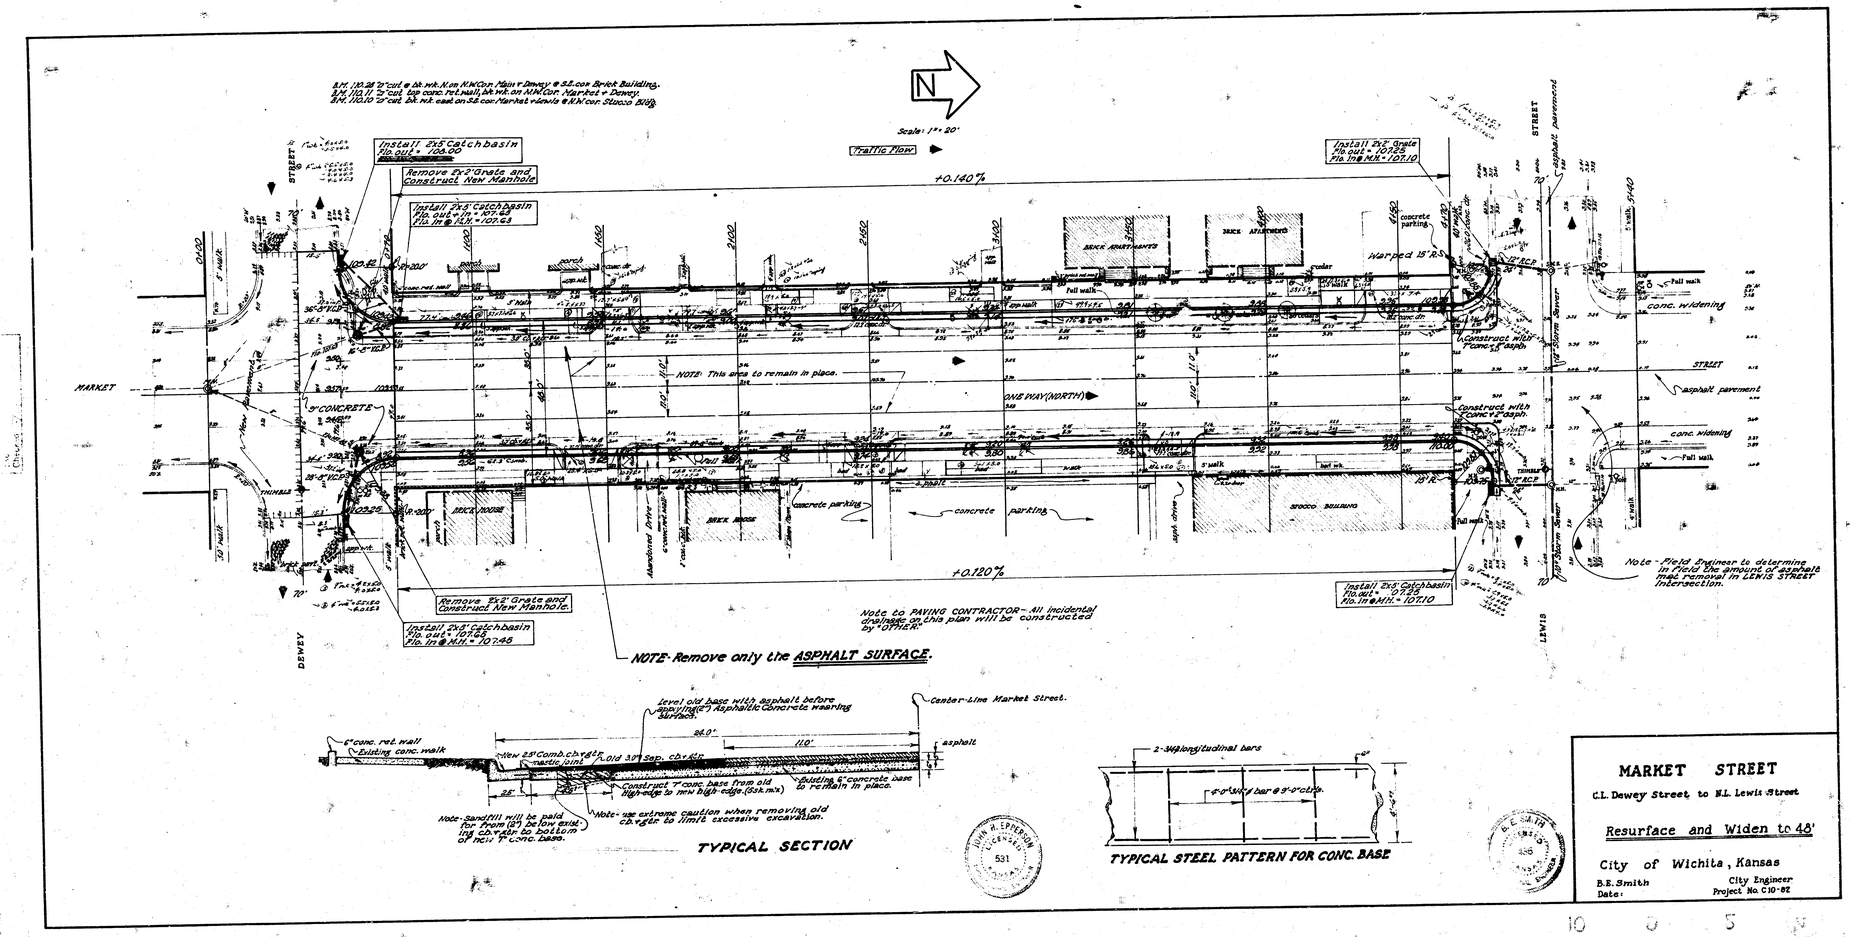


MARKET STREET

C.L. Dewey Street to N.L. Lewis Street

Resurface and Widen to 48'

City of Wichita, Kansas

B.E. Smith — City Engineer

Date: — Project No. C10-82

10 0 5