


TYPICAL DR DETAIL
(8" conc. pavt. min.)

M.T.A. TRANSIT CENTER


Existing Conc. Slab

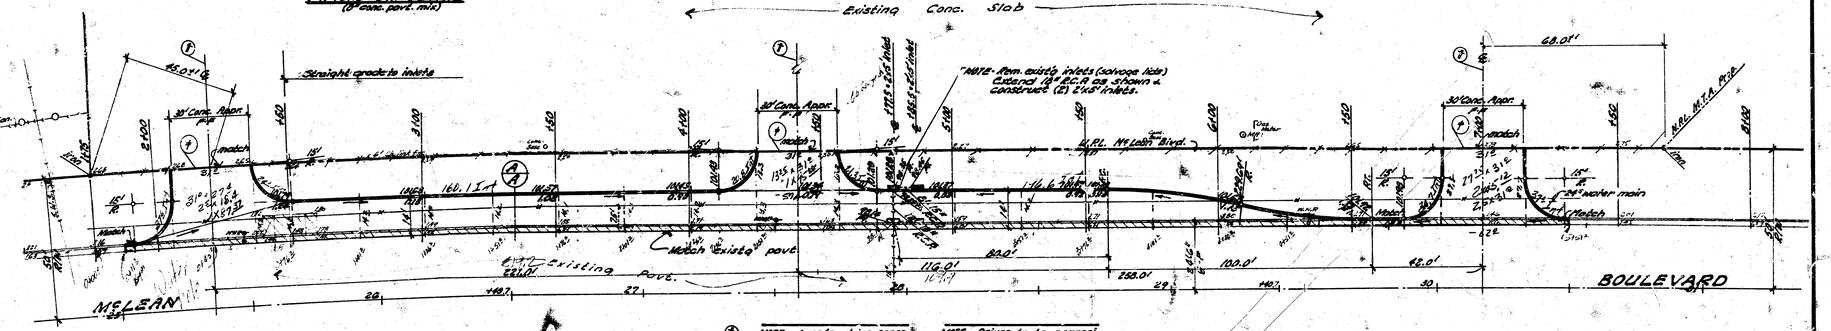

(F) NOTE: Locate drive apps to field to obtain gate opening, contact proj. owner for verification.


NOTE: Drives to be poured 9" 4K conc. pavt. mix. reinf. as shown in dr. detail.

(#) Feather out CBs @ R. in dir. of app. to match existg. conc. slabs.

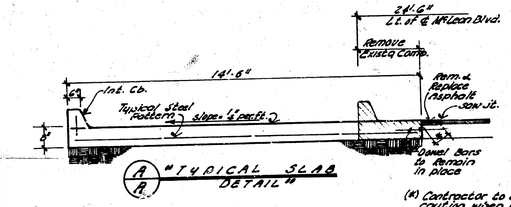

(A) "TYPICAL SLAB DETAIL"

(#) Contractor to use caution when removing Concr. Co. & Ctr. to insure (min.) amount of asph. rem. & repl.

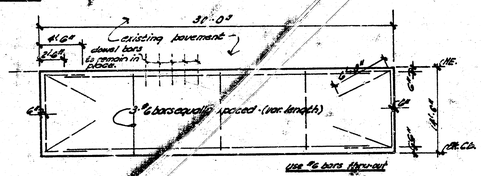

"TYPICAL STEEL PATTERN"

EARTHWORK QUANTITIES
Excavation
379 C.Y.
37 (8.10%)
417 C.Y.

Use "cement treated" sub-grade.

NOTE - Engr. & Contractor - Coordinate pavement construction & installation of water main. Gas main has been installed, location unknown.

"M.T.A." ACCEL - DECEL ENTRANCE & DRS.
Located on South McLean Blvd. So. of Harry St.
8" CONCRETE & CB.
City of Wichita, Kansas
B.E. Smith — City Engineer
Date: — Proj. No. Rans. UTG-2
Sheet 1/2

B. E. SMITH ENGINEER 436 KANSAS

Scale: 1" = 20'-0"
Plan No. 13-1
Date: 1-5-68
Checked: [illegible]