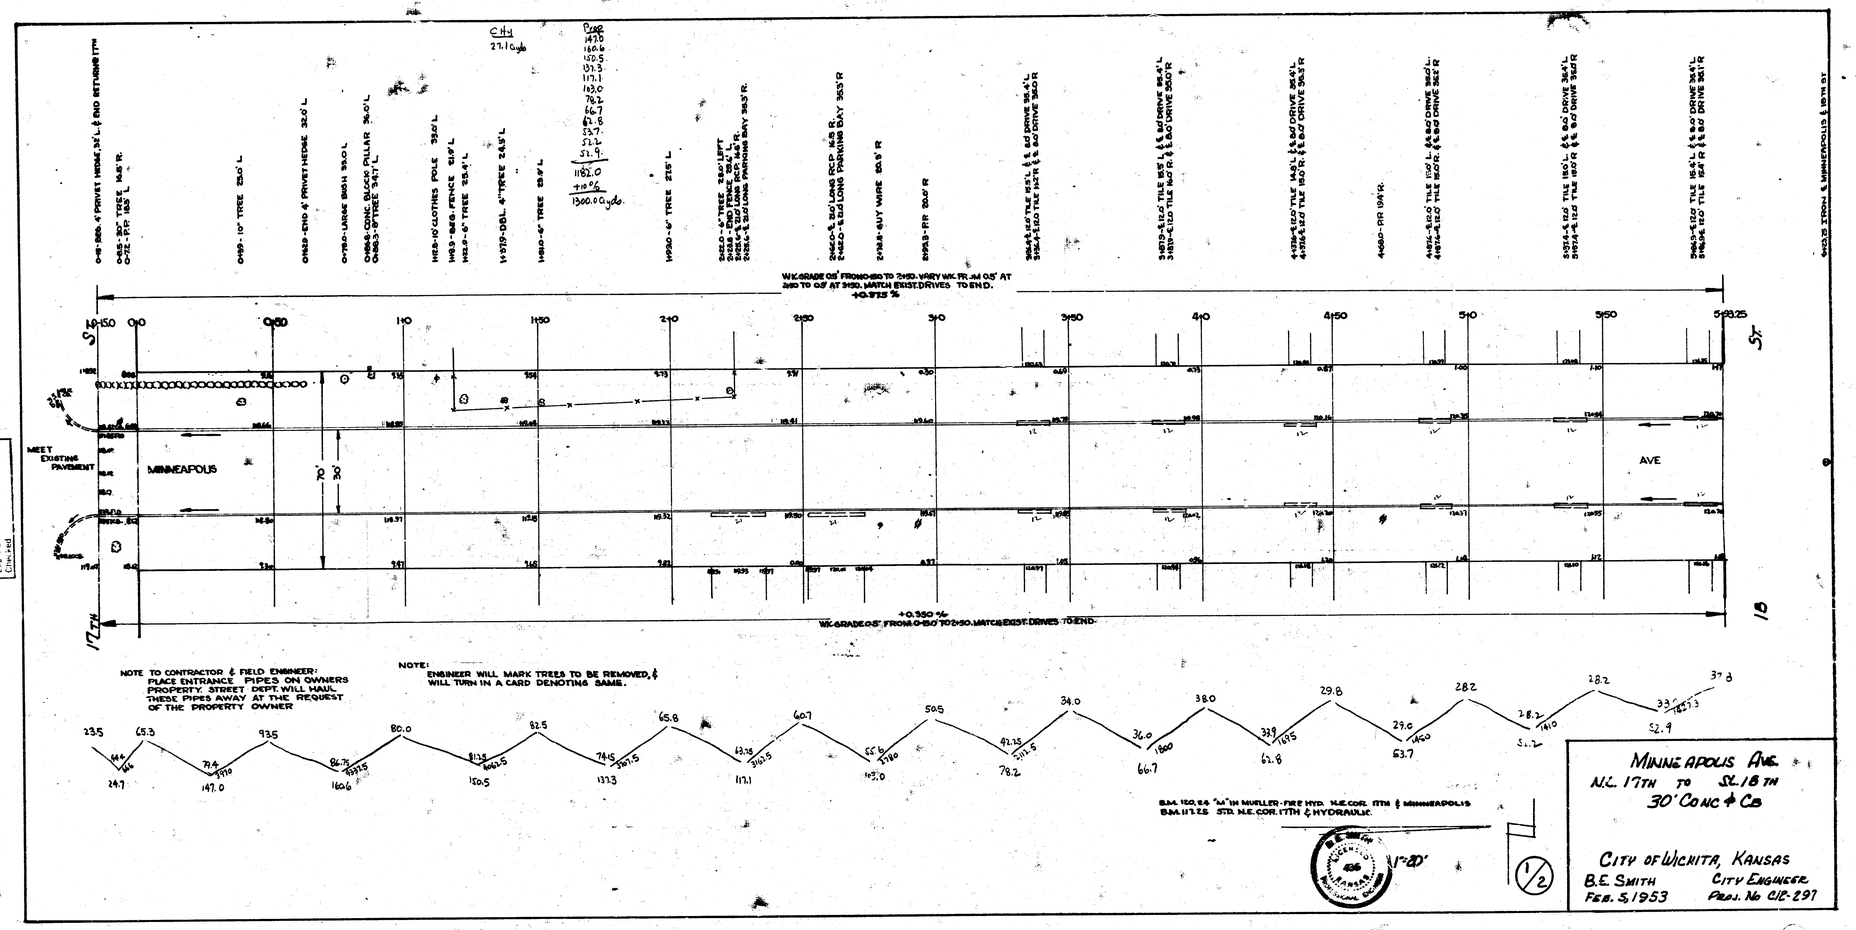
MINNEAPOLIS
AVE
MEET EXISTING PAVEMENT
W.K. GRADE 0.5' FROM 0+50 TO 2+50 VARY W.K. FR. 0.4' AT 2+50 TO 0.0' AT 3+50, MATCH EXIST. DRIVES TO END.
+0.975 %
+0.350 %
W.K. GRADE 0.5' FROM 0+50 TO 2+50, MATCH EXIST. DRIVES TO END.
NOTE TO CONTRACTOR & FIELD ENGINEER:
PLACE ENTRANCE PIPES ON OWNERS PROPERTY. STREET DEPT. WILL HAUL THESE PIPES AWAY AT THE REQUEST OF THE PROPERTY OWNER
NOTE:
ENGINEER WILL MARK TREES TO BE REMOVED, & WILL TURN IN A CARD DENOTING SAME.
B.M. 1150.54 "M" IN MUELLER-FIRE HYD. N.E. COR. 17TH & MINNEAPOLIS
B.M. 1172.5 STA. N.E. COR. 17TH & HYDRAULIC
1"=20'
1/2
MINNEAPOLIS AVE.
N.L. 17TH TO S.L. 18TH
30' CONC. & CB
CITY OF WICHITA, KANSAS
B.E. SMITH CITY ENGINEER
FEB. 5, 1953 PROJ. NO. C.I.P. 297