B.M. 96.79 Step Bench N.S. 1st W.L. Pole W.S. Canal S.S. Wassall.
B.M. 93.88 Step Bench E.S. Power Pole 50' W. of W.L. Minnesota 140'S. of S.L. Marion Road (This is Geod. D.J.H.)

Chaining North on W. R.

NOTE
For Catch Basins See Proj. No. C13-162

+0.101 %
Wk. 0.4'

+0.136 %
Wk. 0.4'

+0.102 %
Wk. 0.2'

WASSALL ST.

MINNESOTA

DENKER ST.

60' NO CROWN

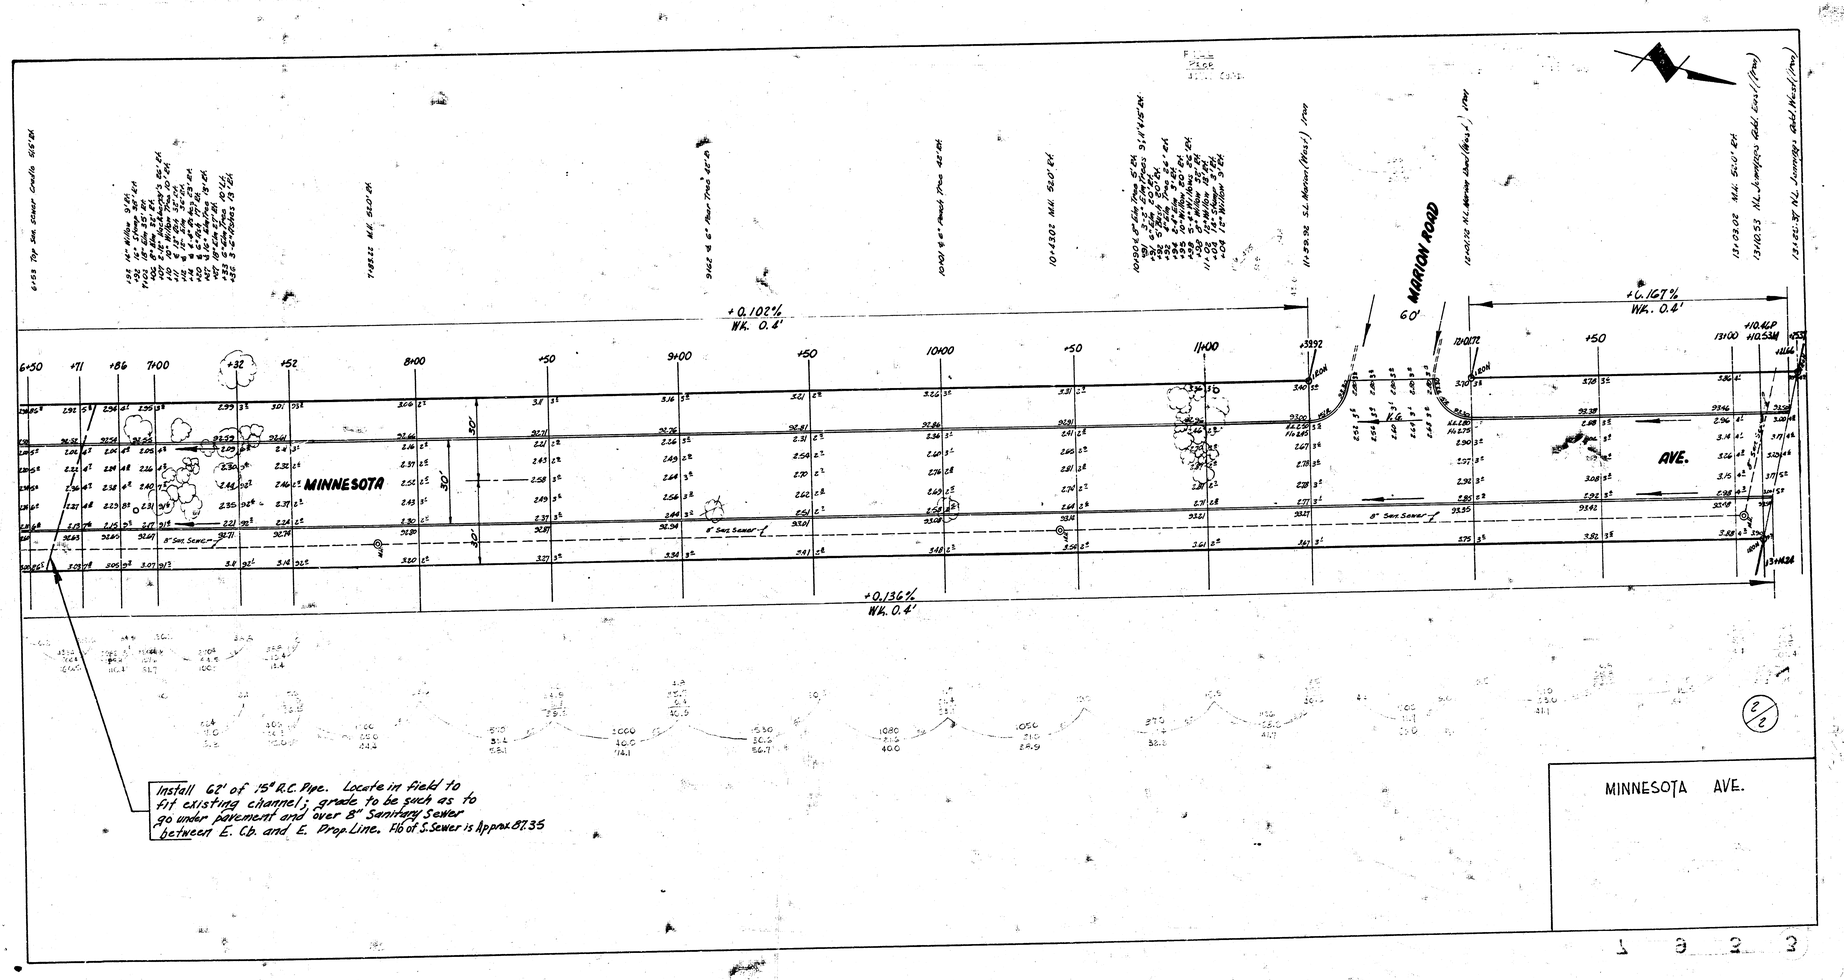
½ CROWN

8" San. Sewer

MINNESOTA AVE.
N.L. WASSALL - N.L. JENNINGS ADD.
30' CONC. & C.B.
CITY OF WICHITA, KANS.
B.E. SMITH CITY ENGINEER
JULY, 1954 PROJ. NO. C13-158

B. E. SMITH LICENSED 436 KANSAS PROFESSIONAL ENGINEER

1/2


MINNESOTA
MARION ROAD
AVE.
+0.102%
Wk. 0.4'
+0.136%
Wk. 0.4'
+0.167%
Wk. 0.4'
8" San. Sewer
Install 62' of 15" R.C. Pipe. Locate in field to fit existing channel; grade to be such as to go under pavement and over 8" Sanitary Sewer between E. C.B. and E. Drop Line. Flo of S.Sewer is Appx. 87.35
MINNESOTA AVE.