
S-1


B.M. 114.54 G in Globe N End E. Ret. Minnesota, NL 11TH
B.M. 115.42 G in Globe W Side E Ret. 12TH WS Minnesota
B.M. 115.08 W Co. Minneapolis NL 12TH G in Globe

STATIONING ON ℄

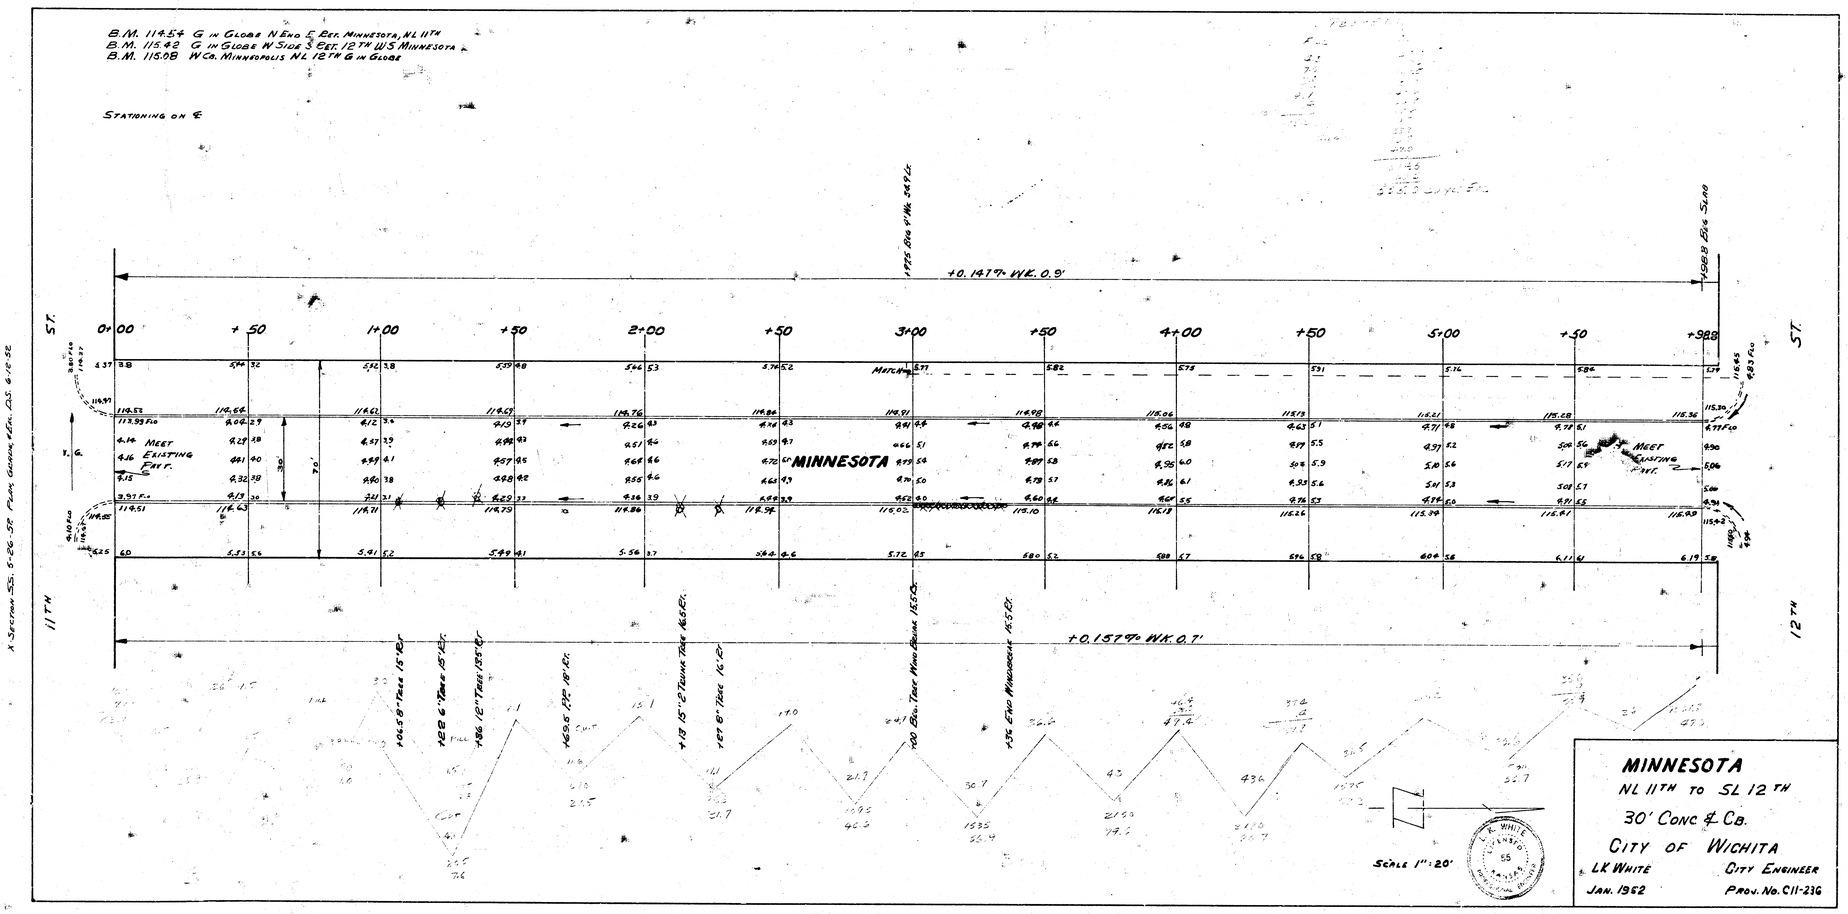

X Section Sts. 5-26-52 Plan Guide Elev. Os. 6-16-52

MINNESOTA
NL 11TH to SL 12TH
30' Conc & Cb.
CITY OF WICHITA
L.K. WHITE — CITY ENGINEER
JAN. 1952 — PROJ. No. C11-236

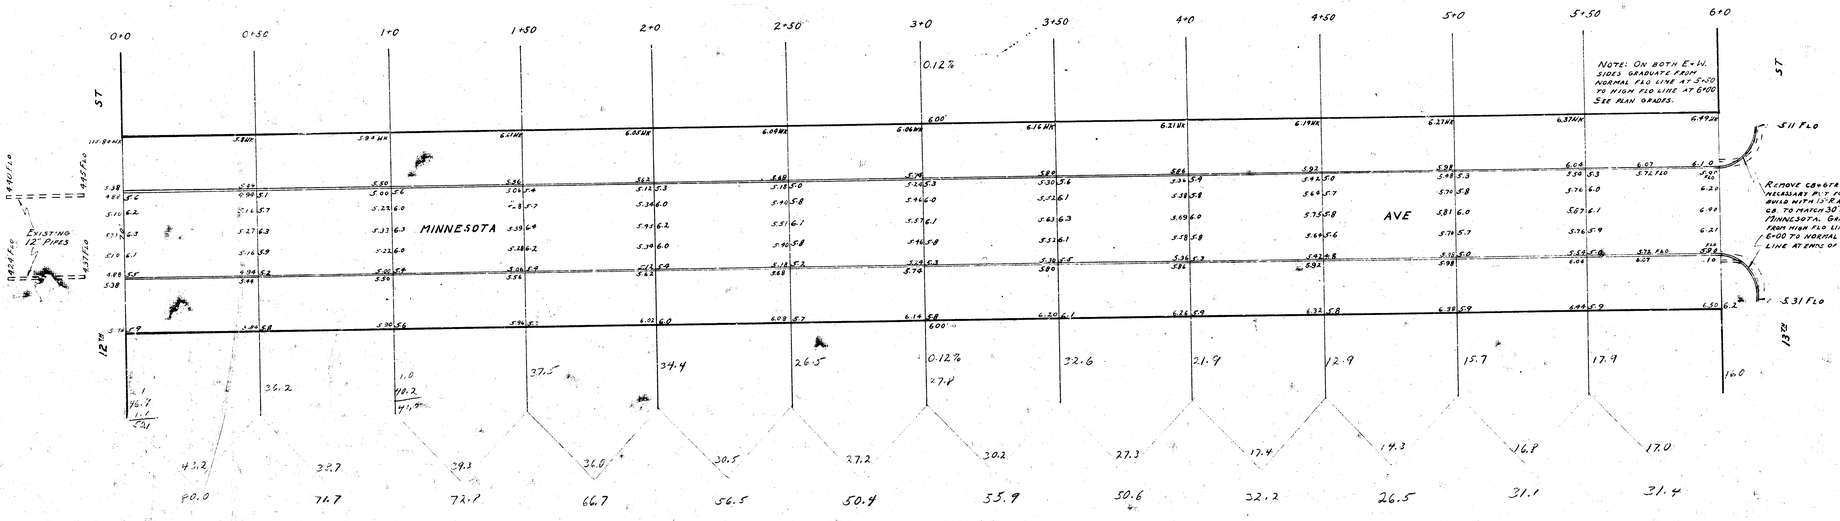

MINNESOTA AVE

N.L. 12TH TO S.L. 13TH

26' CONCRETE

CITY OF WICHITA, KAN.

ENGINEERING DIVISION

L.K. WHITE, CITY ENGR. FEB. 1946