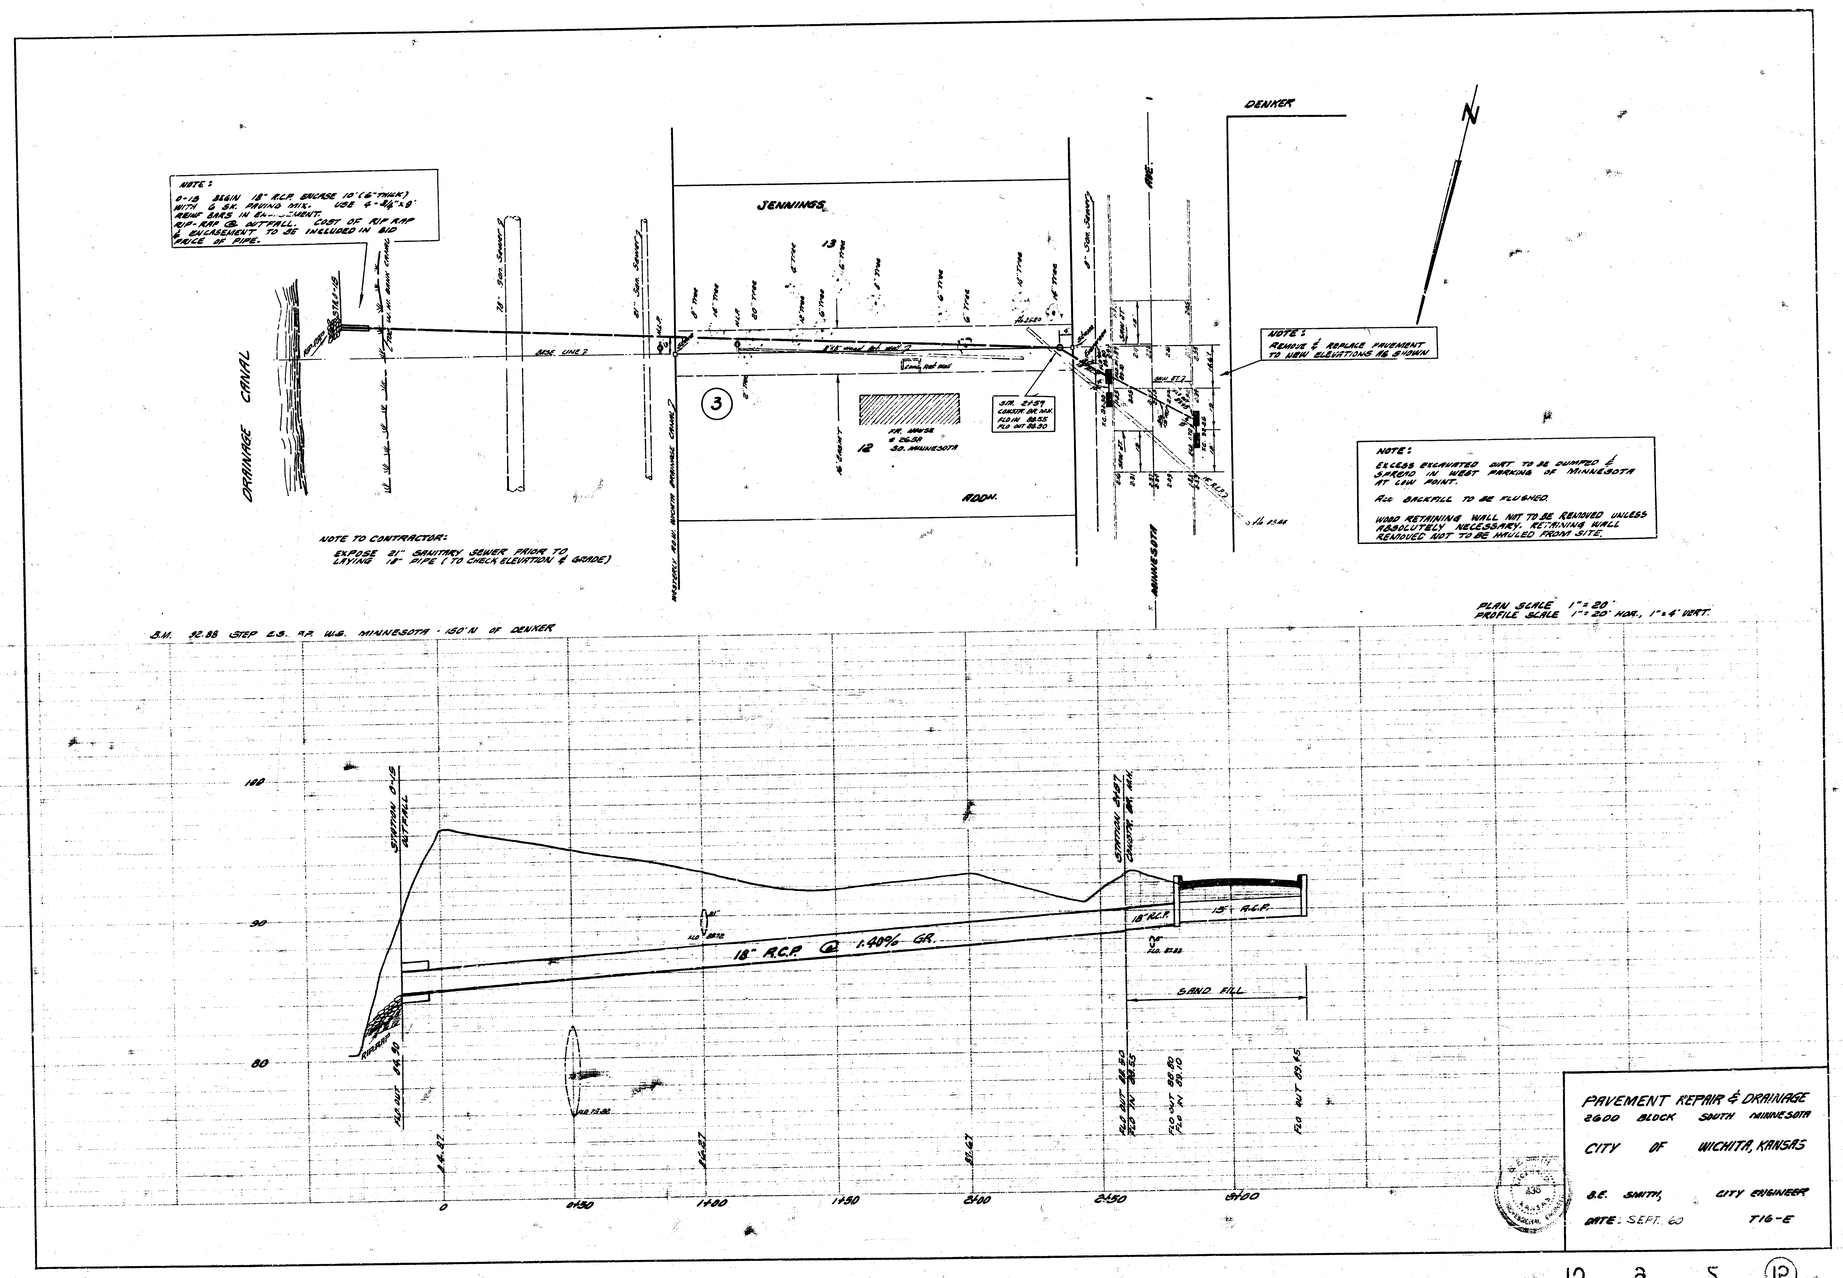

PAVEMENT REPAIR & DRAINAGE
2600 BLOCK SOUTH MINNESOTA
CITY OF WICHITA, KANSAS

B.E. SMITH, CITY ENGINEER
DATE: SEPT. 60 T16-E