
B.M. 199.19 Spike in E.S. P. Pole Ctr. 9th W.S. Woodlawn
B.M. 188.51 Spike N.S. 6" Pole S.S. Claytonia, E.S. Murdock.


Chaining North on East Rt.

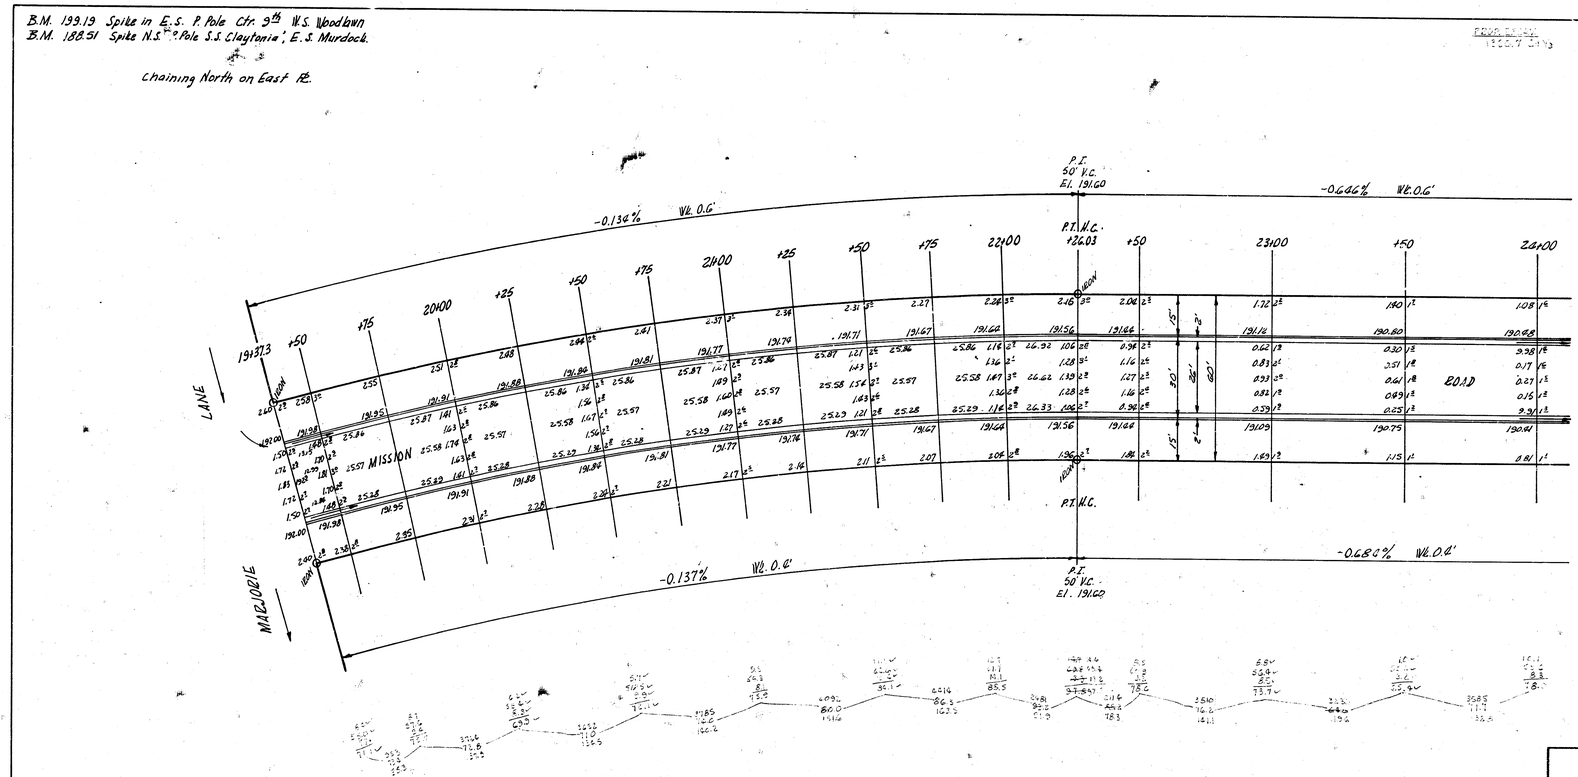

NOTE: See Paving Plan for Proj. No. C14-323 for Curve Data

MISSION ROAD
N.L. MARJORIE LANE - SL 9TH
23°37'30" LT.
CITY OF WICHITA, KANS.
B.E. SMITH — CITY ENGINEER
FEB., 1955 — PROJ. NO. C14-136

1/2

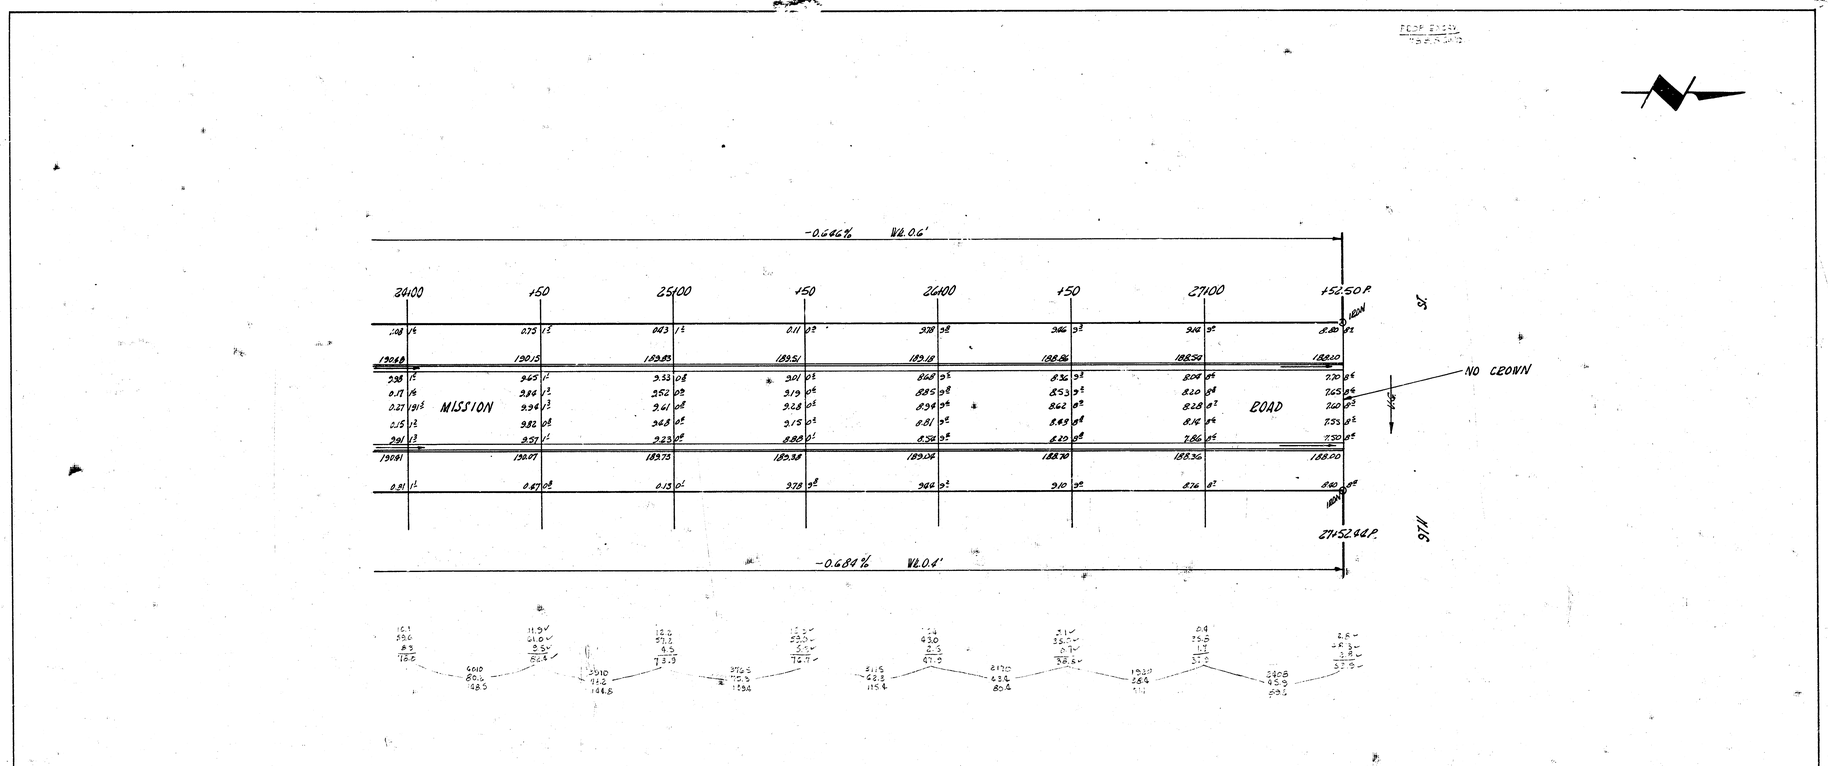

2/2

MISSION ROAD
PROJ. NO. C14-136